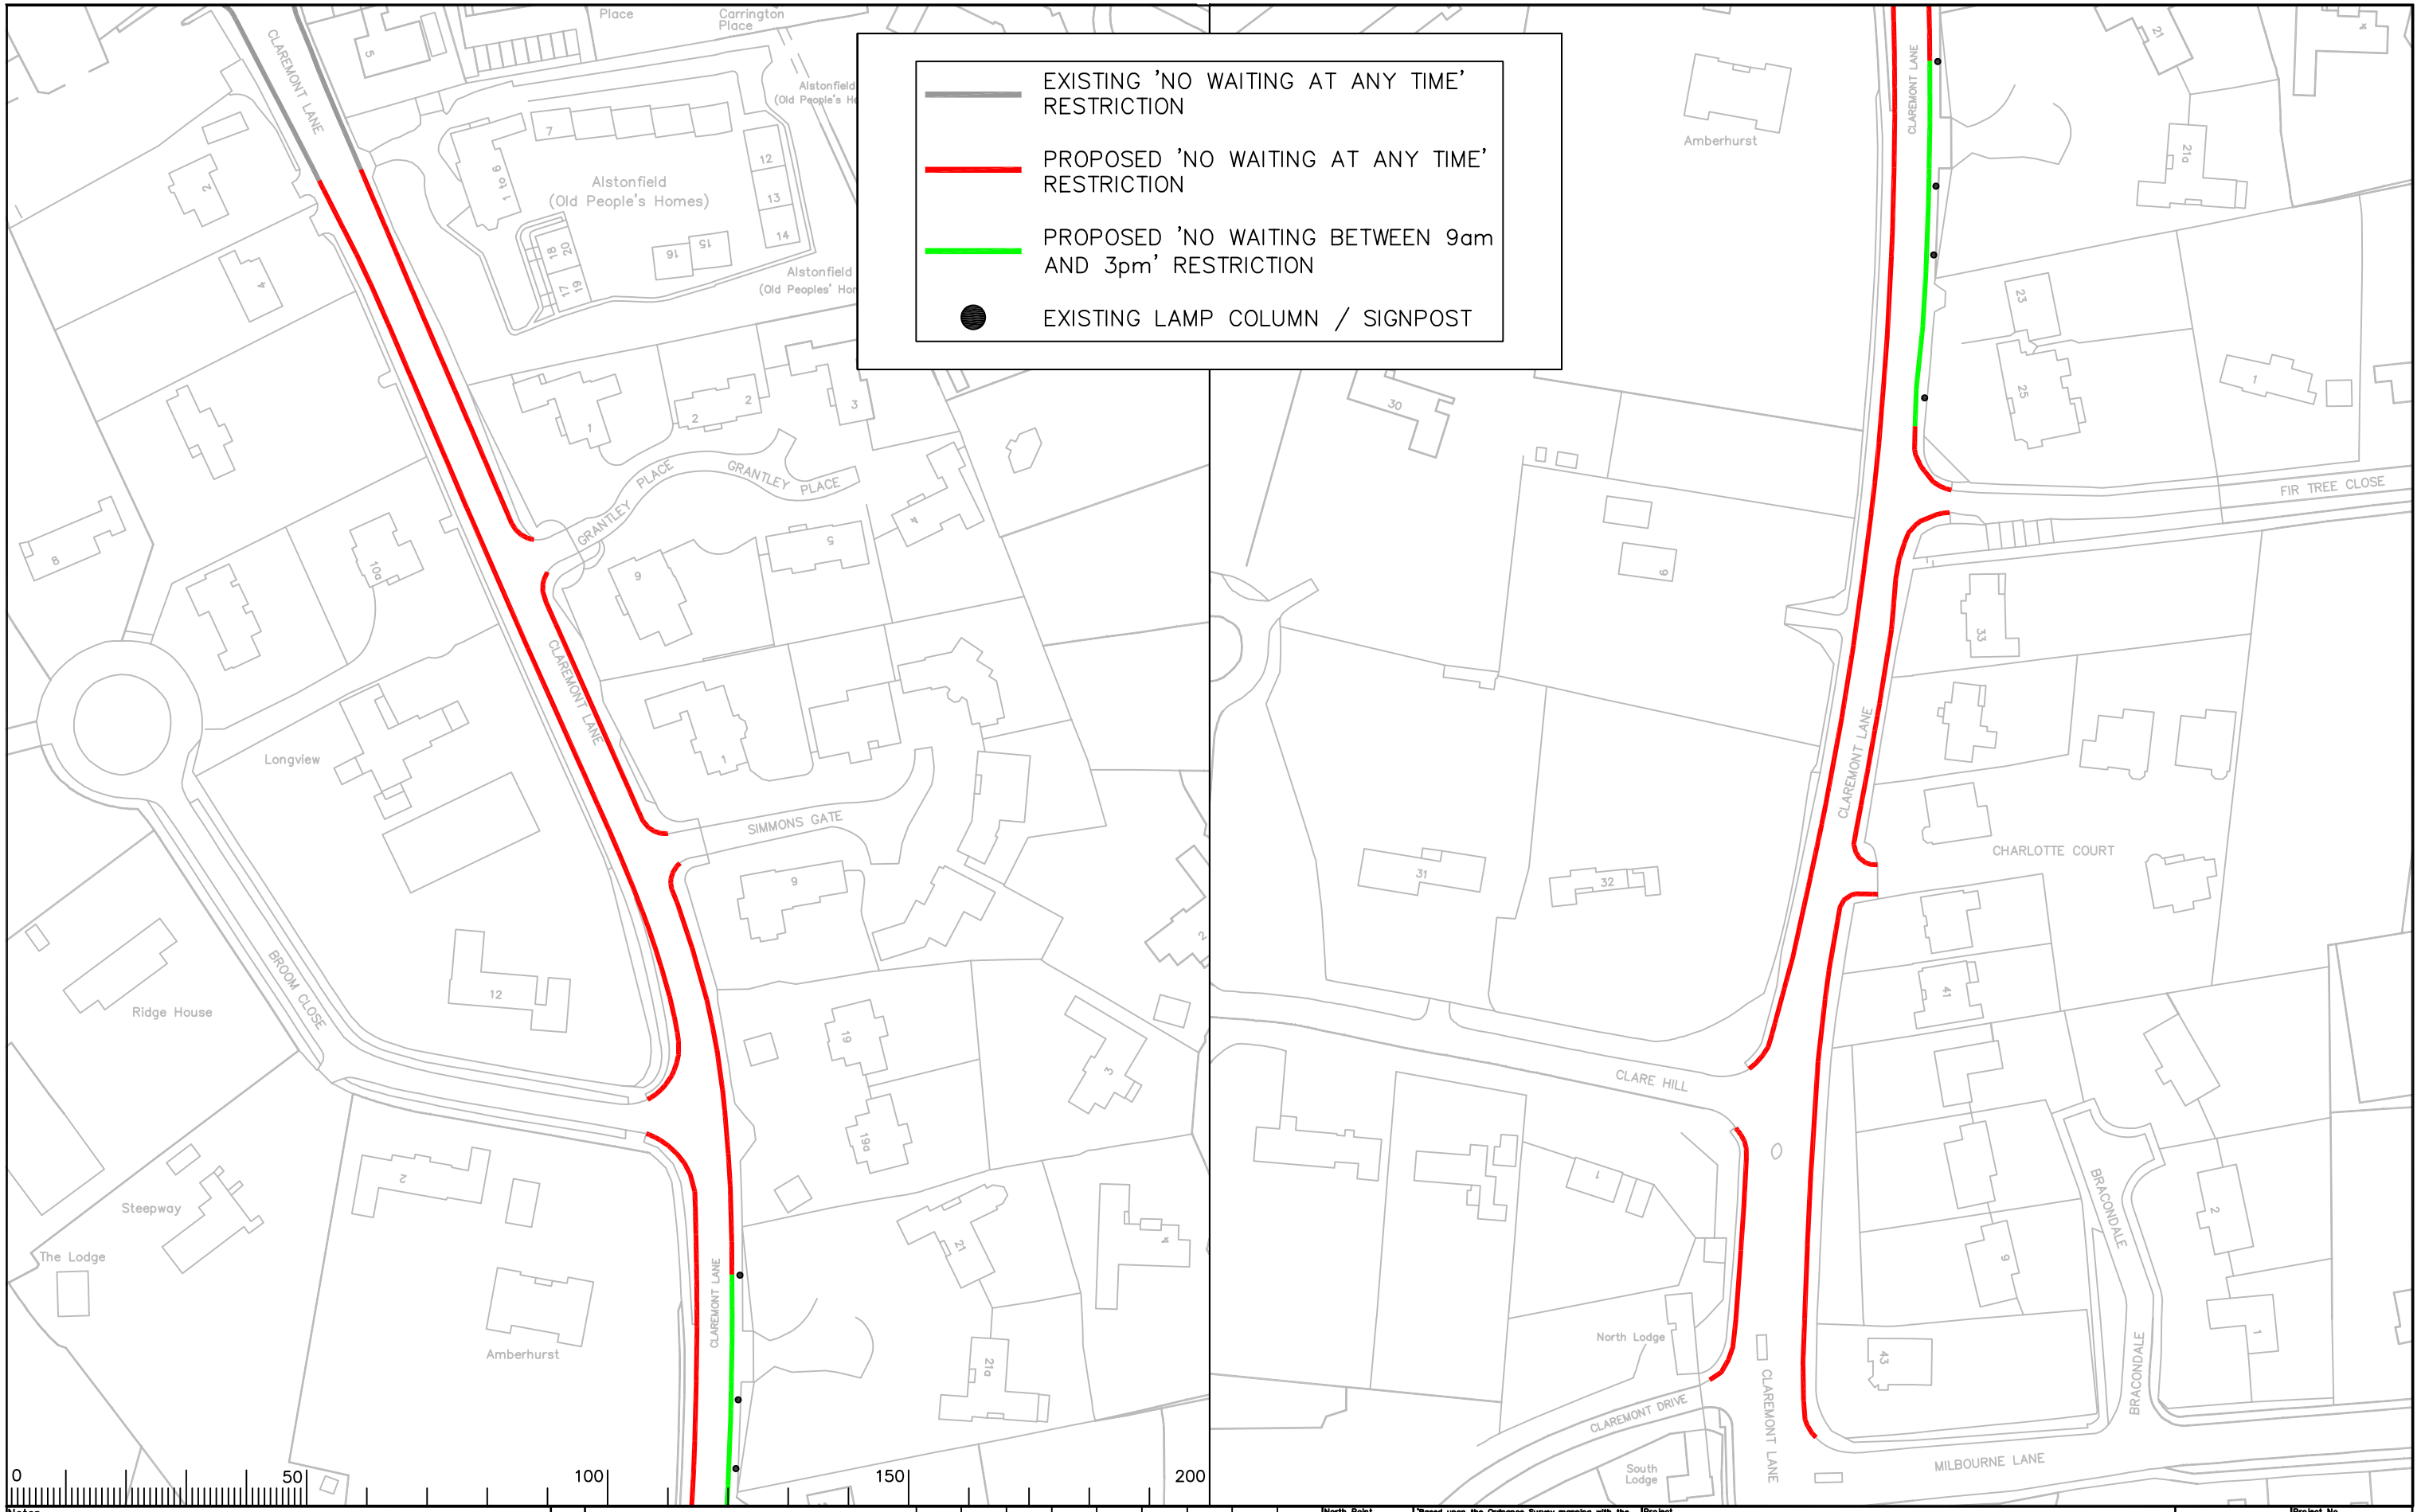

Notes

Rev.	Description	Drwn	Sig.	Date	Chkd	Sig.	Date	Appr	Sig.	Date

File Name: S:\Project-current\3282\ELM\CAD-Drawings\04 esher\Claremont Lane.dwg

Scale

North Point

"Based upon the Ordnance Survey mapping with the permission of the Controller of Her Majesty's Stationery Office © Crown copyright. Unauthorised reproduction infringes Crown copyright and may lead to prosecution or civil proceedings." Surrey County Council LA 076872 1996.

Drawn by	SDC	Sig. SDC	Date 22.10.09
Checked by originator	TPC	Sig. TPC	Date 22.10.09
Approved by	RB	Sig. RB	Date 22.10.09

Project
CLAREMONT LANES
PROPOSED WAITING RESTRICTIONS

Drawing
LOCATION OF
PROPOSED WAITING RESTRICTIONS
SHEET 1 OF 1

SURREY COUNTY COUNCIL
Surrey Highways & Transport for Surrey

Project No. 3282
Contract Sheet No.
Drawing No. -
Rev. -
Classification ADVERTISED