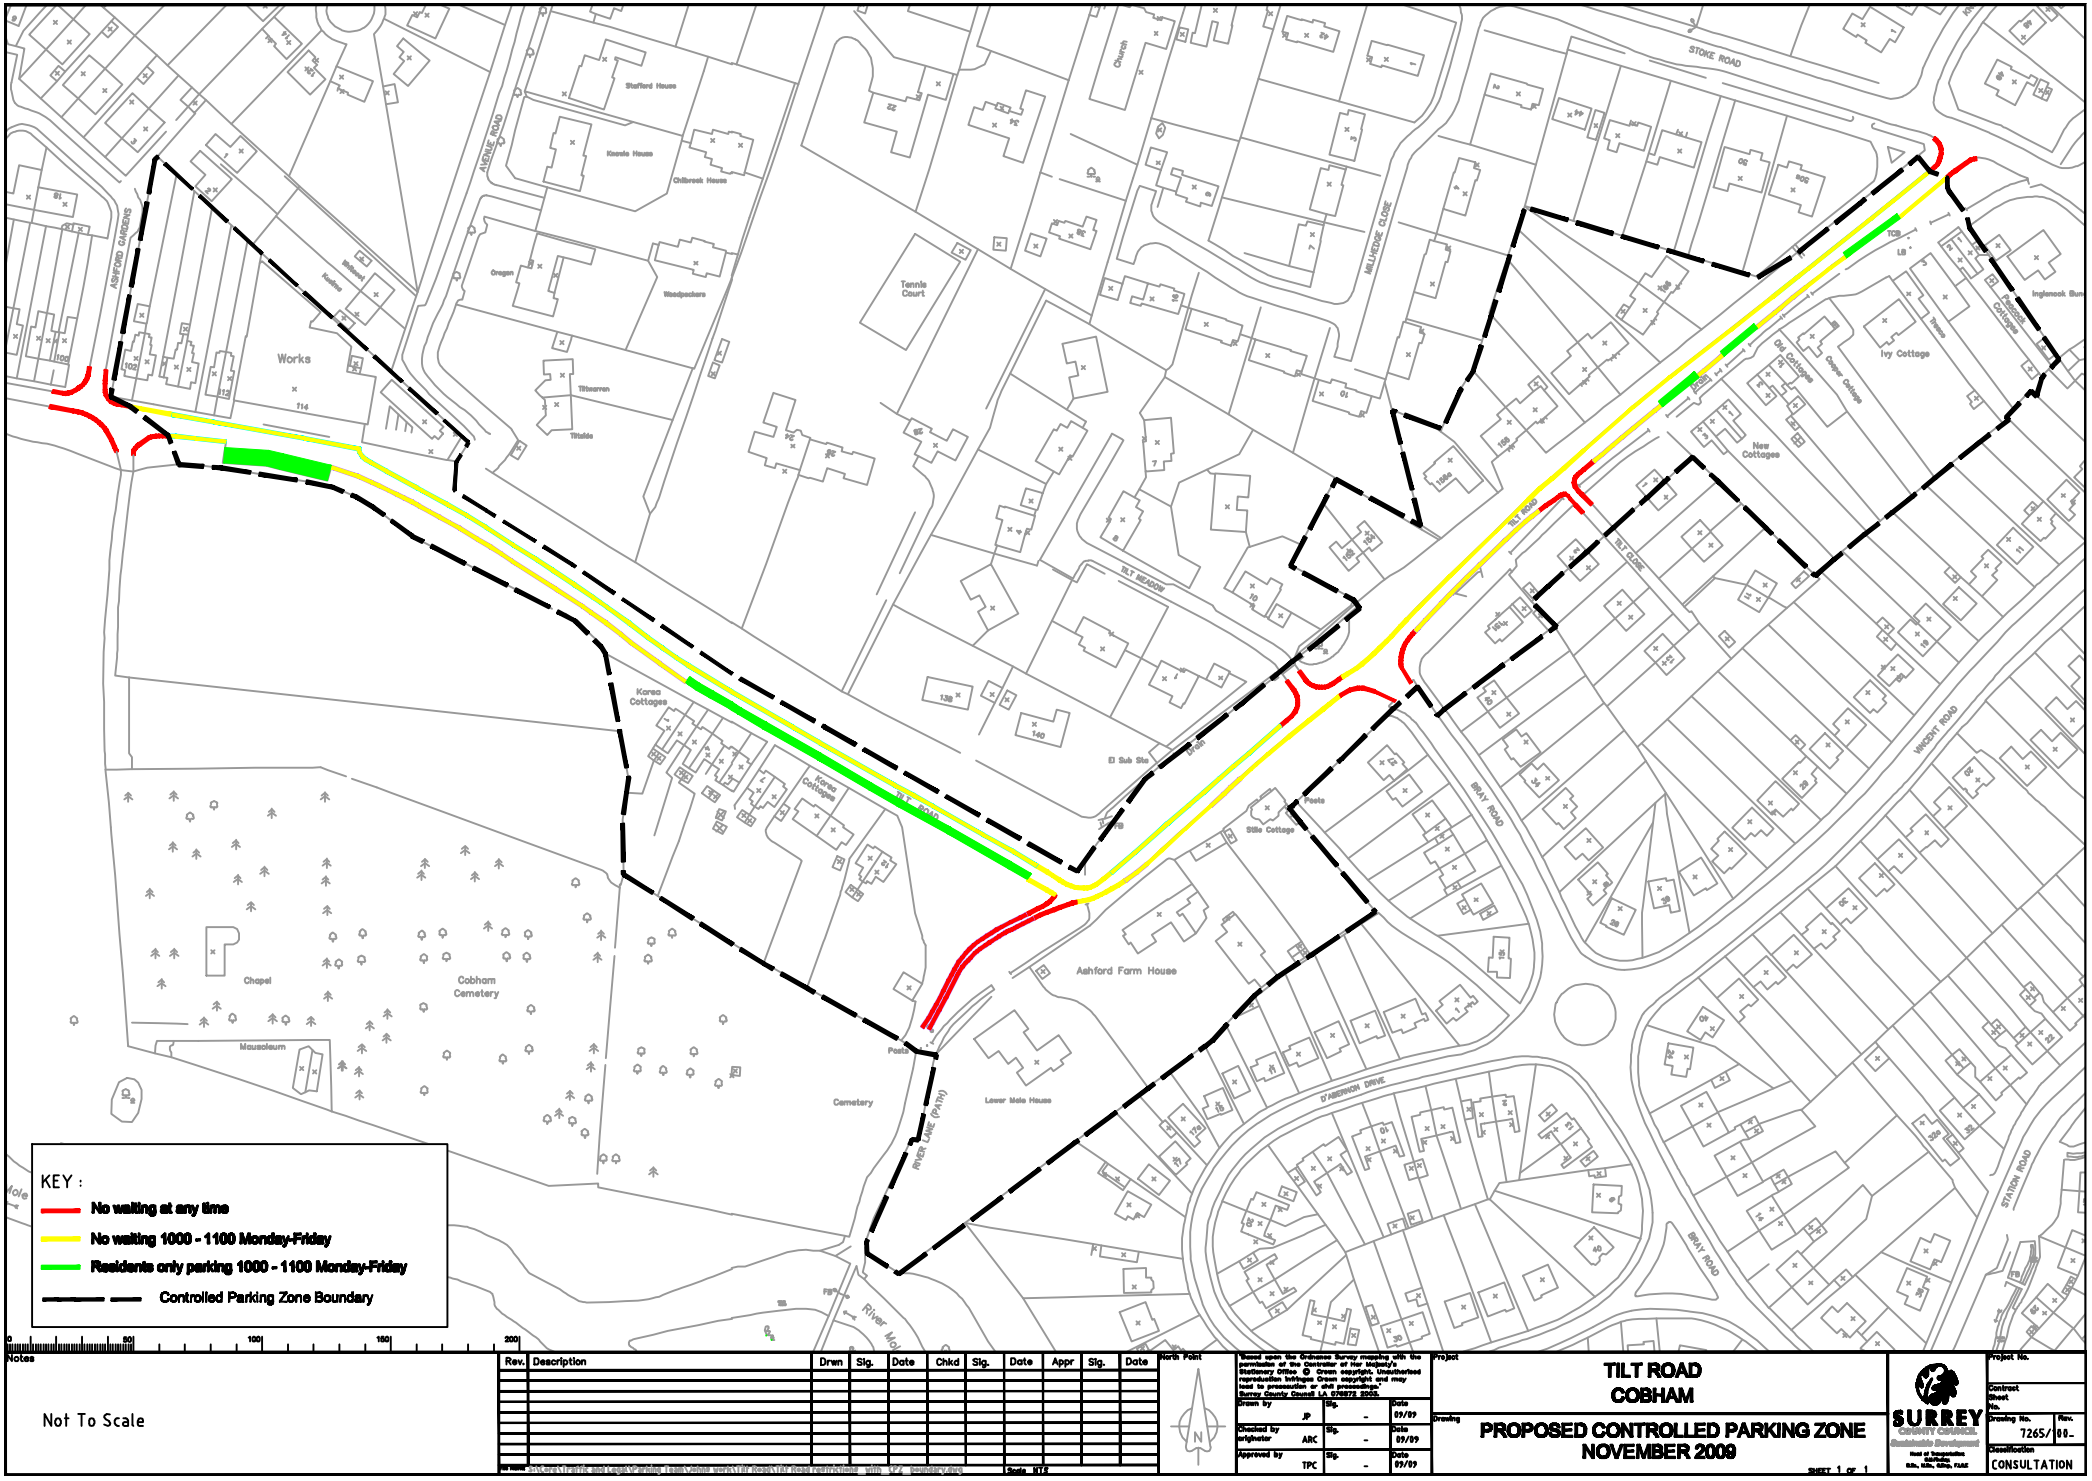

Not To Scale

Rev.	Description	Drwn	Sig.	Date	Chkd	Sig.	Date	Appr	Sig.	Date

File Name: S:\Cad\Traffic and Legal\Parking Restrictions\TILT Road\TILT Road restrictions.dwg with TILT boundary.dwg

Scale: NTS

North Point

Based upon the Ordnance Survey mapping with the permission of the Controller of Her Majesty's Stationery Office © Crown copyright. Unauthorised reproduction infringes Crown copyright and may lead to prosecution or civil proceedings. Surrey County Council LA 076972 2009.

		Sig.	Date
Drawn by	JP	-	09/09
Checked by	ARC	-	09/09
Approved by	TPC	-	09/09

Project

TILT ROAD COBHAM

Drawing

PROPOSED CONTROLLED PARKING ZONE NOVEMBER 2009

SHEET 1 OF 1

SURREY COUNTY COUNCIL
Sustainable Development
Head of Transportation
Kiln, Bill, Kilns, FIAE

Project No.

Contract Sheet No.

Drawing No. 7265/00-

Rev.

Classification CONSULTATION