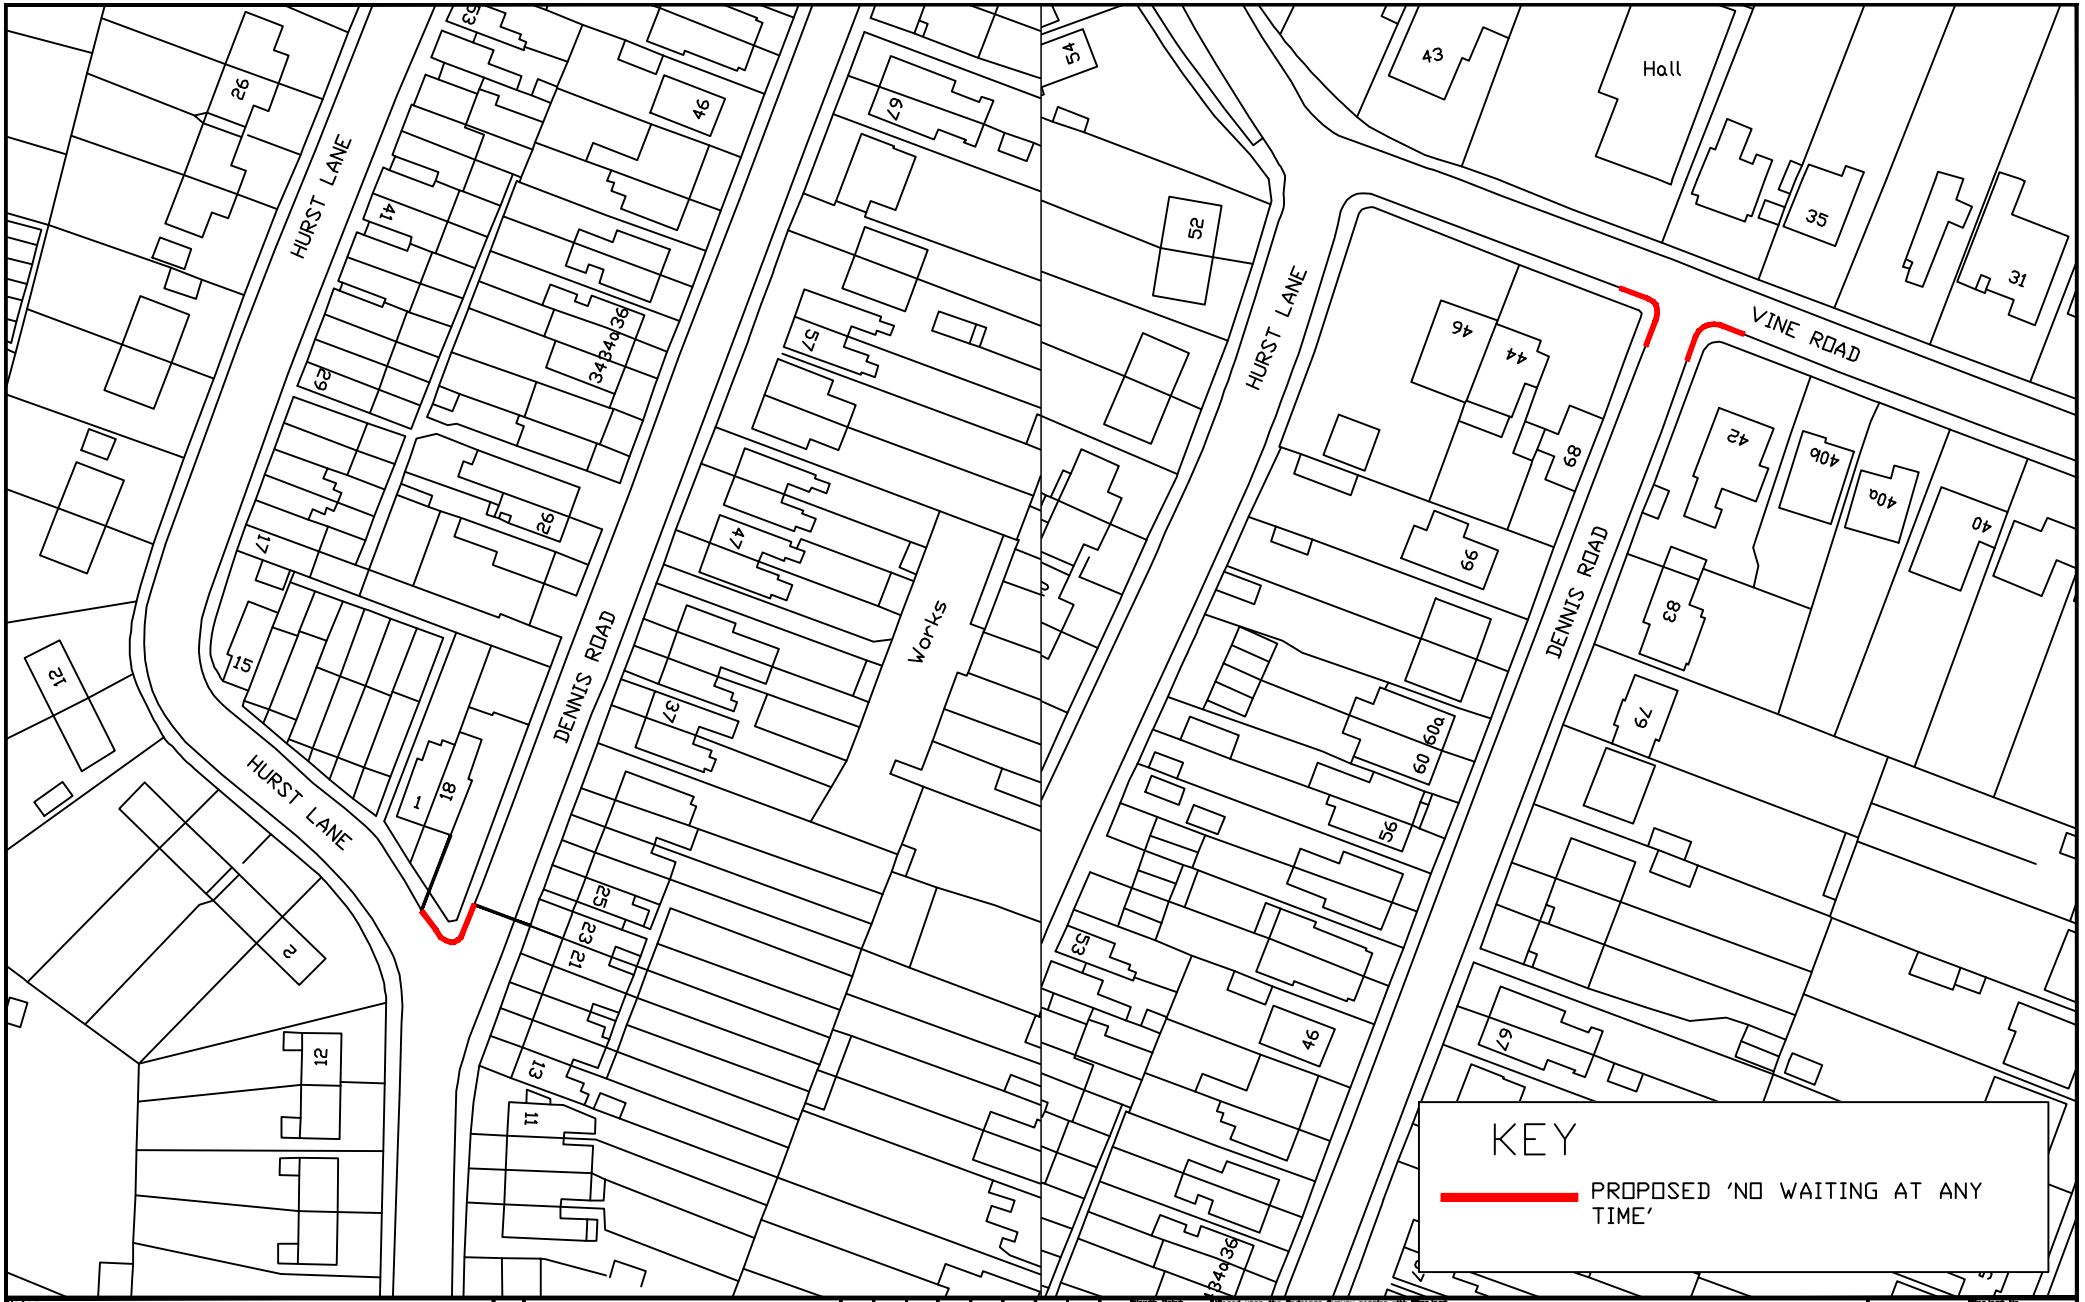

Notes

SCALE 1:1000

Rev.	Description	Drwn	Sig.	Date	Chkd	Sig.	Date	Appr	Sig.	Date

FILENAME

Scale

North Point

'Based upon the Ordnance Survey mapping with permission of the Controller of Her Majesty's Stationery Office © Crown copyright. Unauthorised reproduction infringes Crown copyright and may lead to prosecution or civil proceedings.' Surrey County Council LA 076878 1996.

Drawn by	AH	Sig. AH	Date 02.10
Checked by originator	RH	Sig. RH	Date 02.10
Approved by	RB	Sig. RB	Date 02.10

Project

ELMBRIDGE PARKING REVIEW 2010
LOCAL COMMITTEE 01.03.10

Drawing

DENNIS RD, HURST LANE,VINE ROAD - EAST MOLESEY

SURREY COUNTY COUNCIL
Sustainable Development
Head of Transportation
Ed Lee
Stefanie Klopf Ring NSC FSM

Project No. 3282/ELM
Contract Sheet No.
Drawing No. ELM/0310/09
Rev.
Classification PRESENTATION