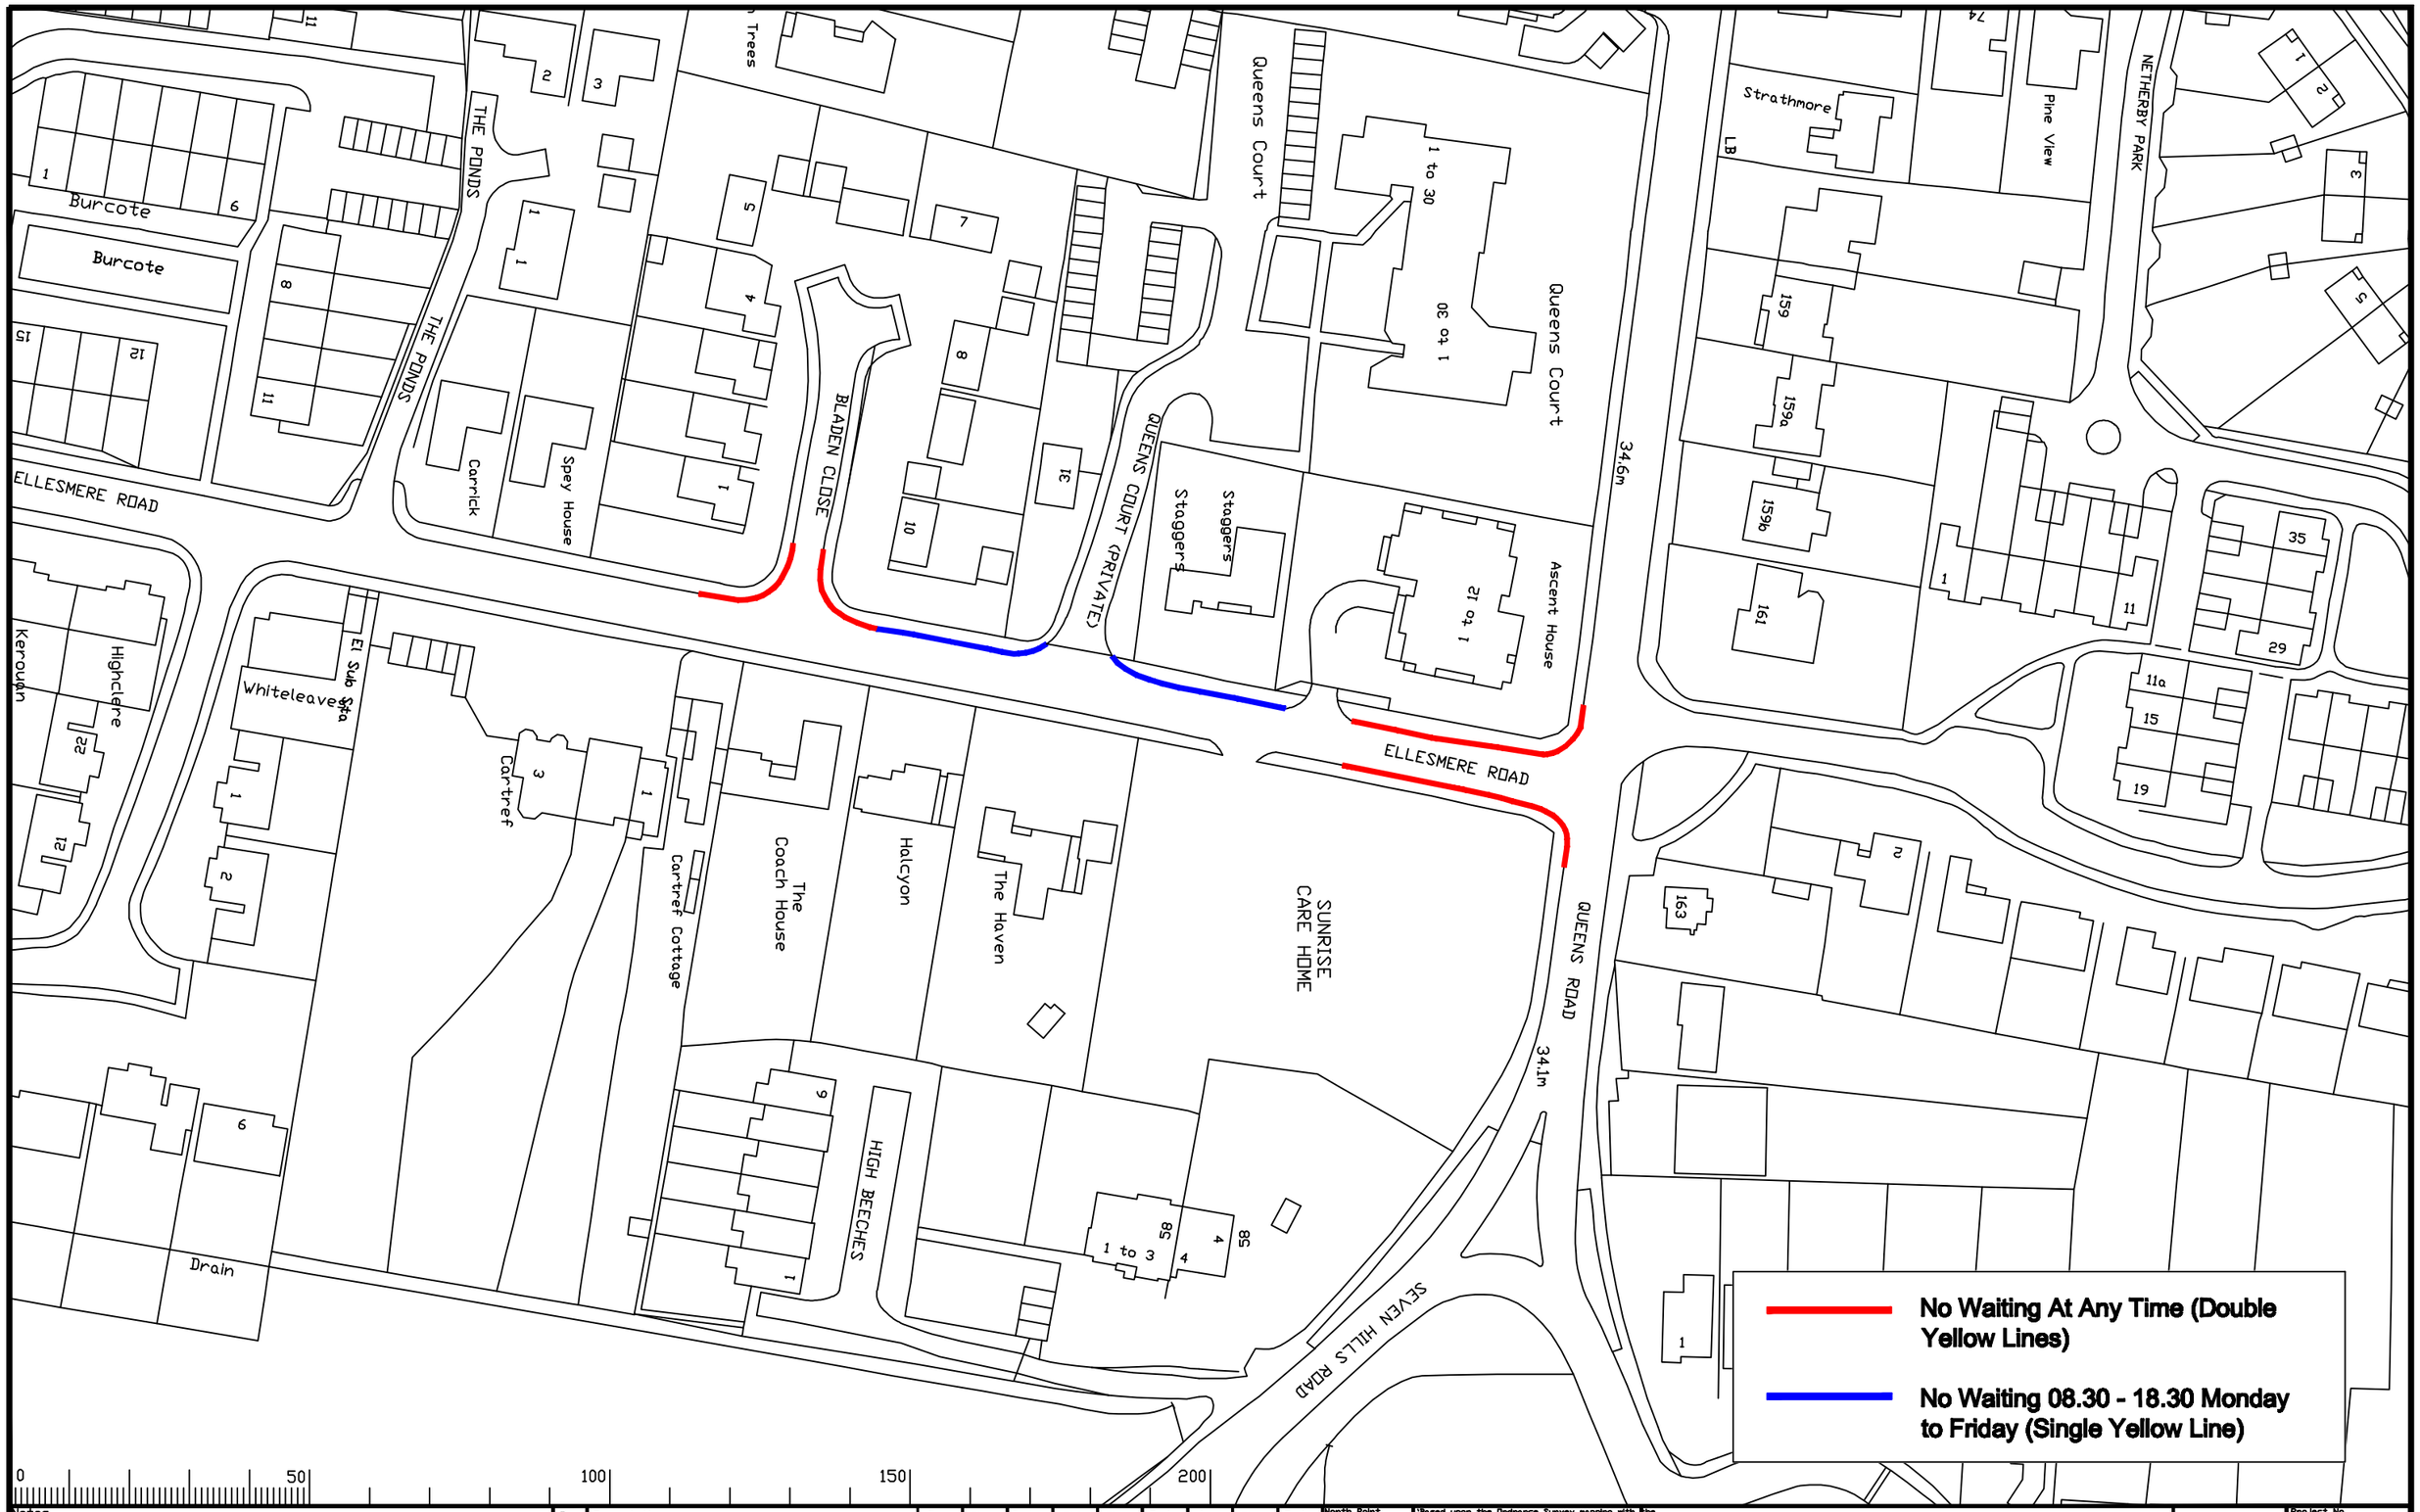

Notes

Scale 1:1000

Rev.	Description	Drwn	Sig.	Date	Chkd	Sig.	Date	Appr	Sig.	Date

Scale 1:1000

North Point

'Based upon the Ordnance Survey mapping with the permission of the Controller of Her Majesty's Stationery Office© C Crown copyright. Unauthorised reproduction infringes Crown copyright and may lead to prosecution or civil proceedings.' Surrey County Council LA 076872 1996.

Drawn by	JAR	Sig. JAR	Date 6/09
Checked by originator	JAR	Sig. JAR	Date 6/09
Approved by	JAR	Sig. JAR	Date 6/09

ELLESMERE ROAD
WEYBRIDGE

PROPOSED PARKING RESTRICTIONS

SURREY COUNTY COUNCIL
Sustainable Development
Head of Transportation
R.J. Lee
30 Stone Cliff Eng MIEE FIHT

Project No.

Contract Sheet No.

Drawing No.

Rev.

Classification
PRESENTATION