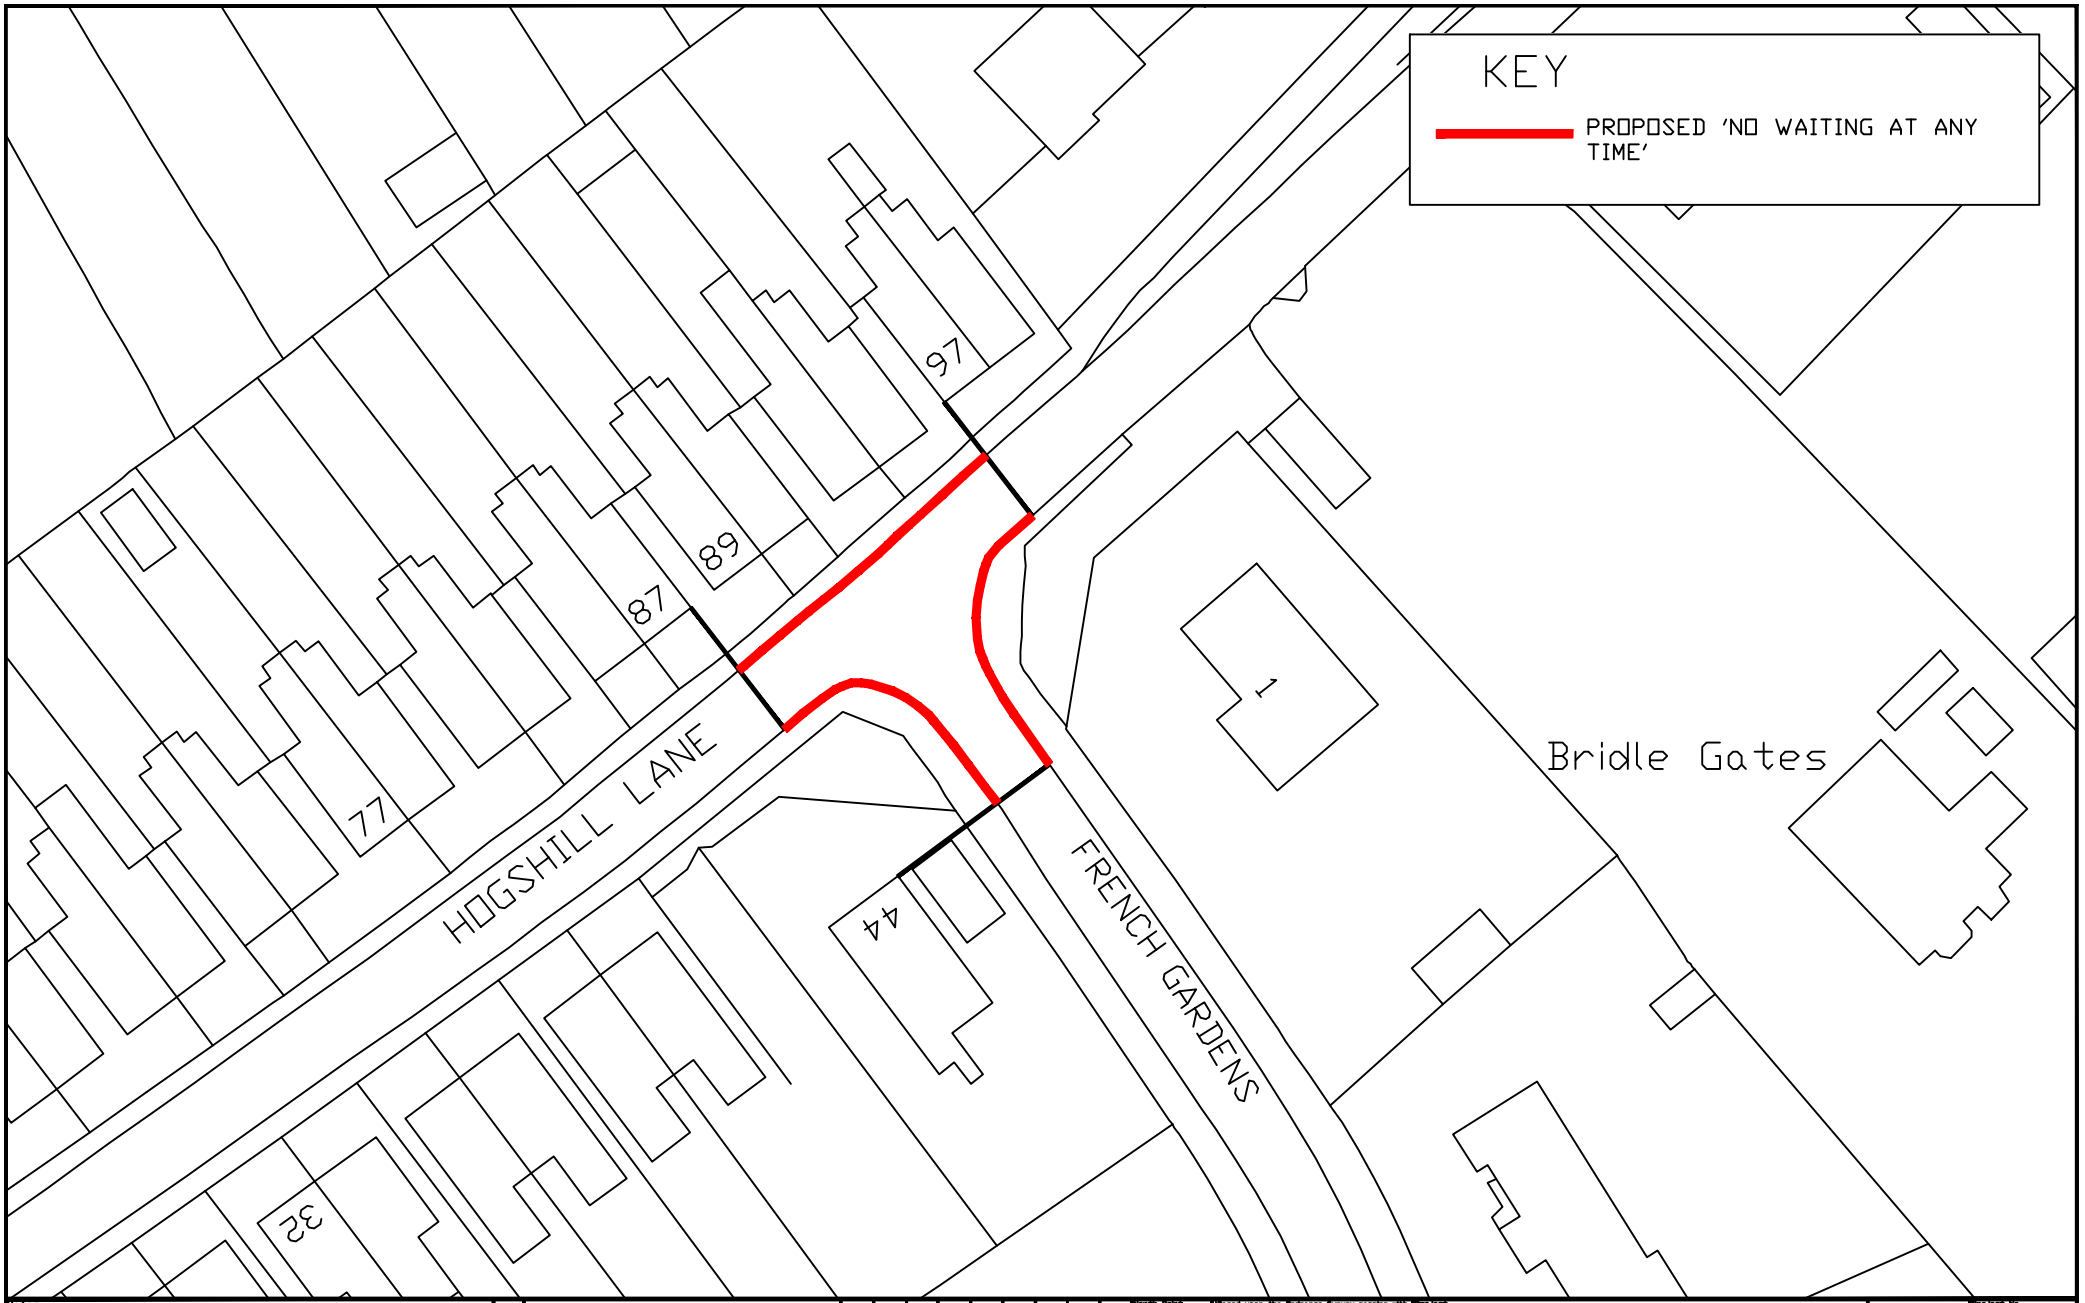

Notes

SCALE 1:500

Rev.	Description	Drwn	Sig.	Date	Chkd	Sig.	Date	Appr	Sig.	Date

File name: FILENAME

North Point

Based upon the Ordnance Survey mapping with permission of the Controller of Her Majesty's Stationery Office © Crown copyright. Unauthorised reproduction infringes Crown copyright and may lead to prosecution or civil proceedings. Surrey County Council LA 076272 1994.

Drawn by	AH	Sig. AH	Date 02.10
Checked by originator	RH	Sig. RH	Date 02.10
Approved by	RB	Sig. RB	Date 02.10

Project: ELMBRIDGE PARKING REVIEW 2010
LOCAL COMMITTEE 01.03.10

Drawing: HOGSHILL LANE, FRENCH GARDENS
COBHAM

SURREY COUNTY COUNCIL
Environmental Development

Project No. 3282/ELM
Contract
Sheet No.
Drawing No. ELM0010SB
Rev.
Classification PRESENTATION