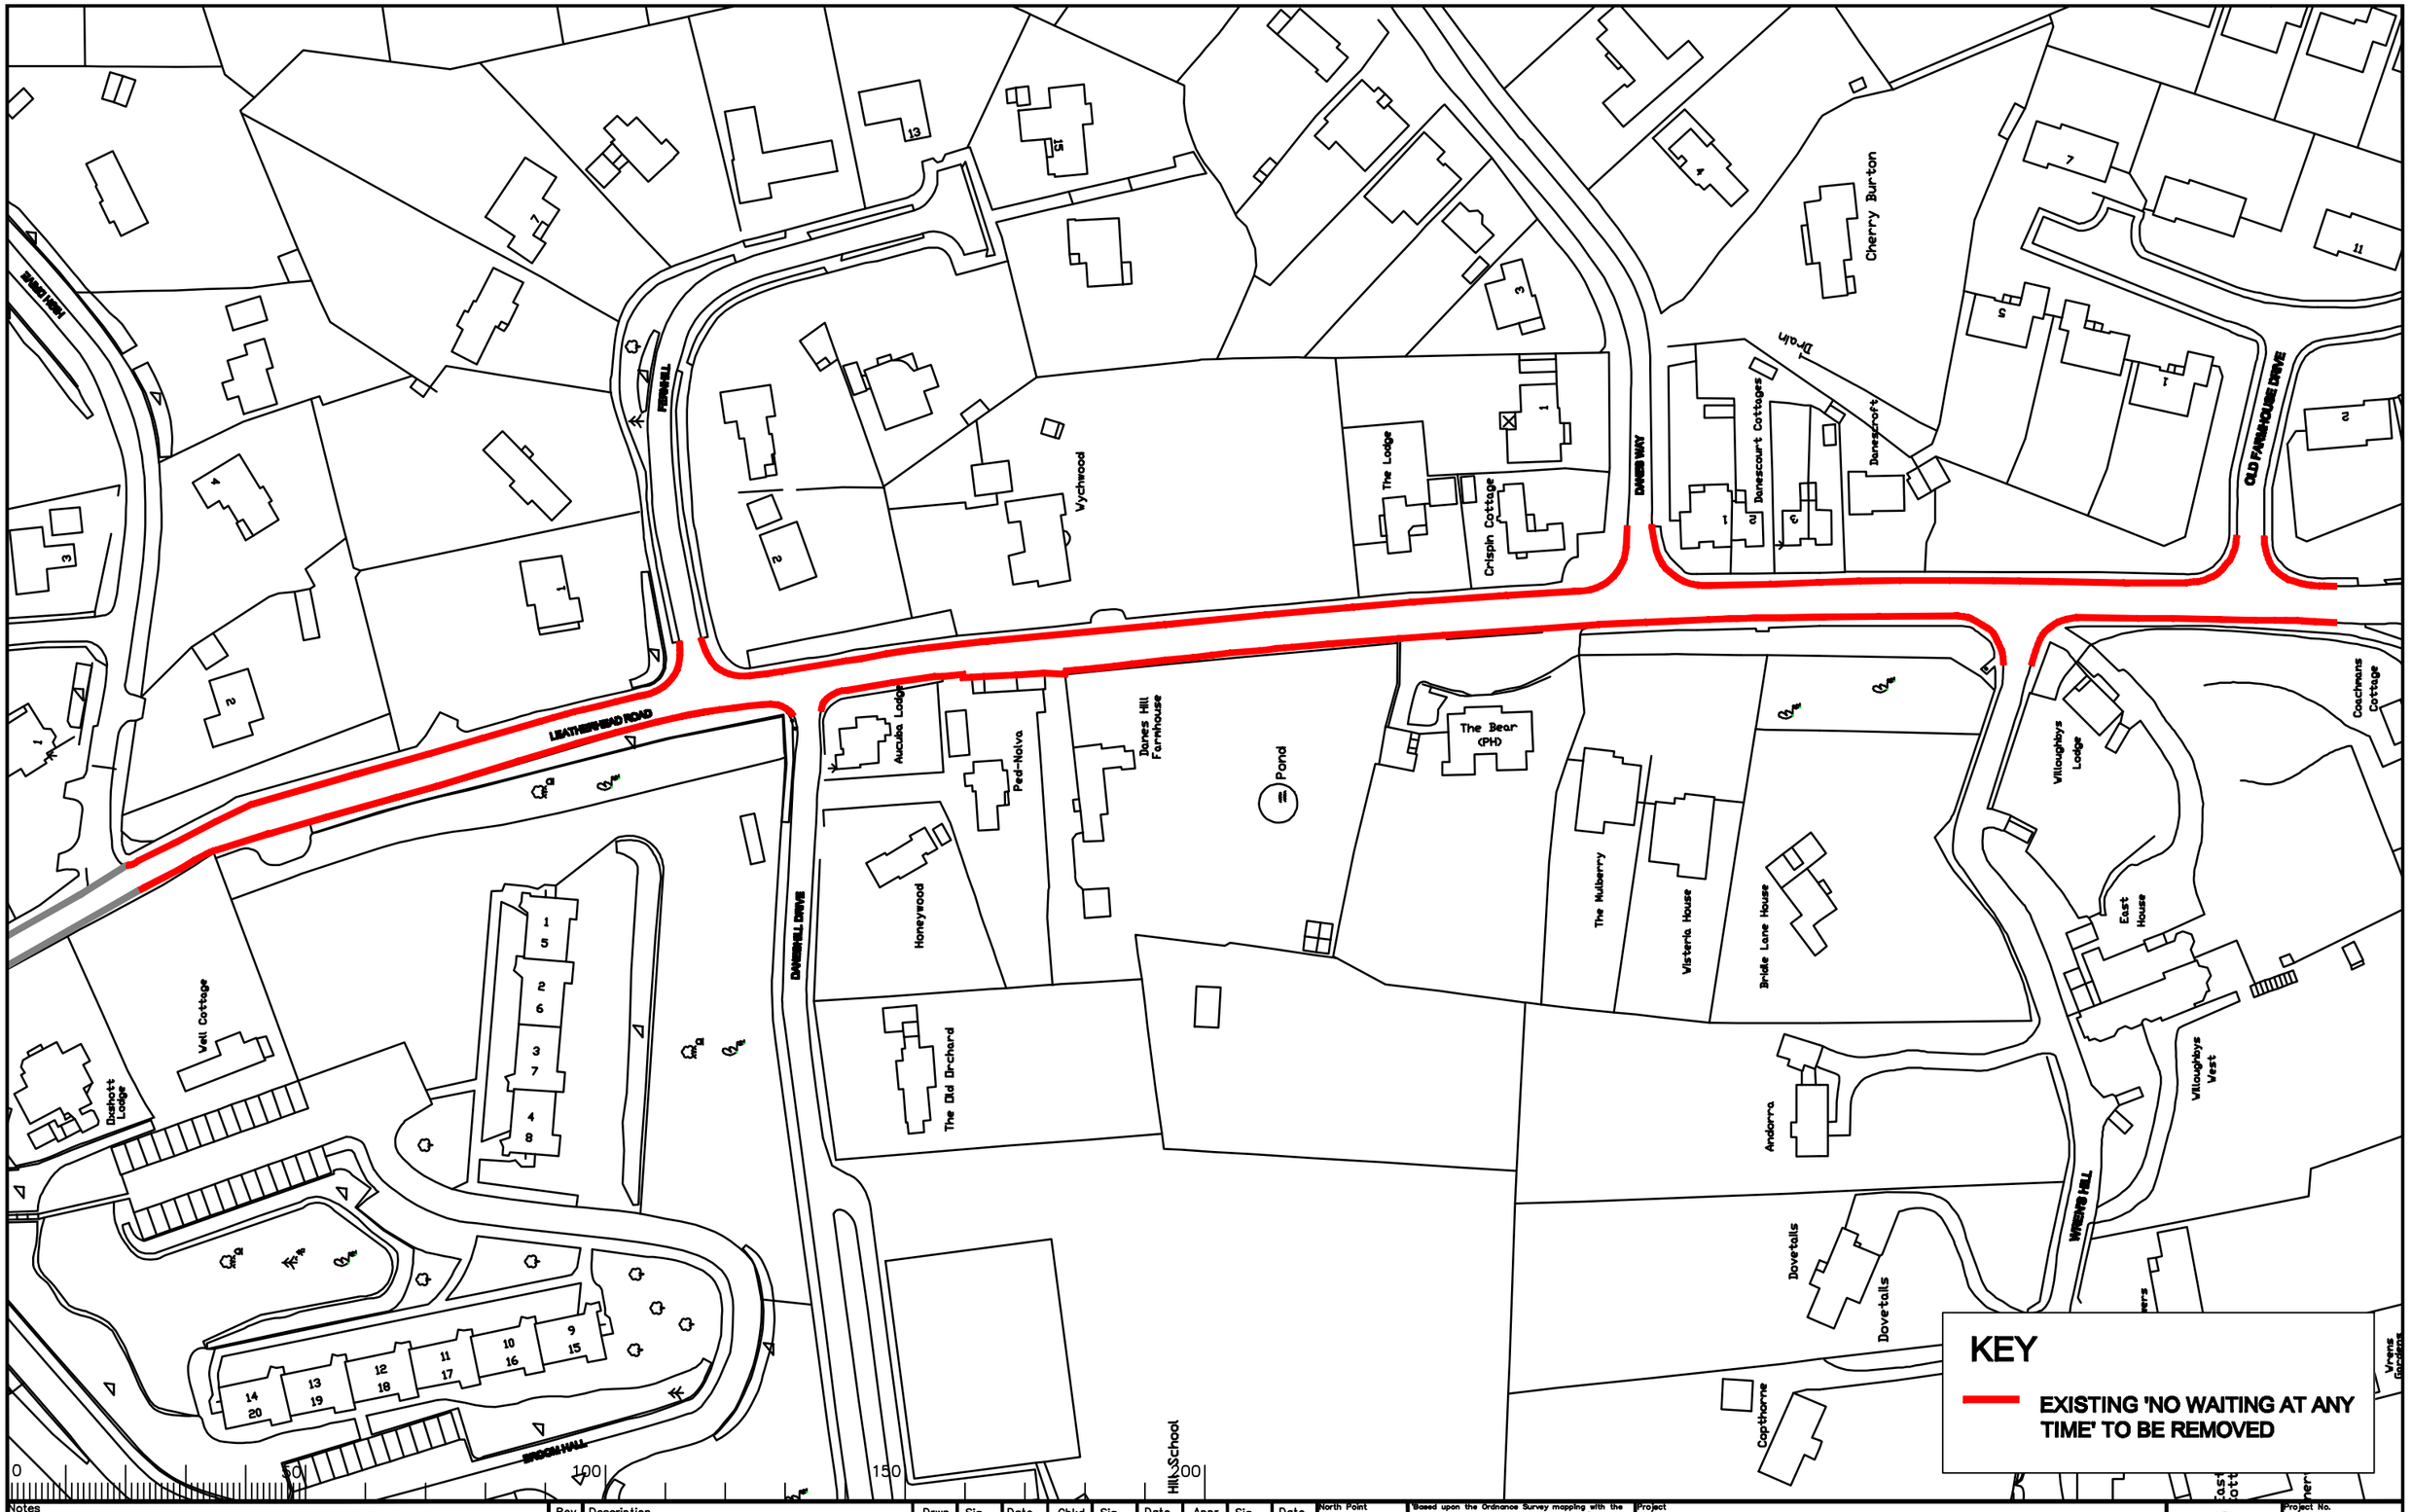

Notes

Rev.	Description	Drwn	Sig.	Date	Chkd	Sig.	Date	Appr	Sig.	Date
A	LENGTH OF RESTRICTION AMENDED IN DANES WAY	SDC	SDC	23.09.09	TPC	TPC	23.09.09	RB	RB	23.09.09

No Horiz. Scale 1:1250

North Point

Based upon the Ordnance Survey mapping with the permission of the Controller of Her Majesty's Stationery Office © Crown copyright. Unauthorised reproduction infringes Crown copyright and may lead to prosecution or civil proceedings. Surrey County Council LA 076872 1998.

Drawn by	AH	Sig. AH	Date 02.10
Checked by originator	RH	Sig. RH	Date 02.10
Approved by	RB	Sig. RB	Date 02.10

Project: ELMBRIDGE PARKING REVIEW
LOCAL COMMITTEE 01.03.10

Drawing: LEATHERHEAD ROAD
OXSHOTT

SHEET OF

SURREY COUNTY COUNCIL
Sustainable Development
Head of Transportation
A.J. Lee
BSc(Hons) CEng MICE FIHT

Project No. 3282/ELM
Contract
Sheet No.
Drawing No. ELM/0310/11
Rev.
Classification PRESENTATION