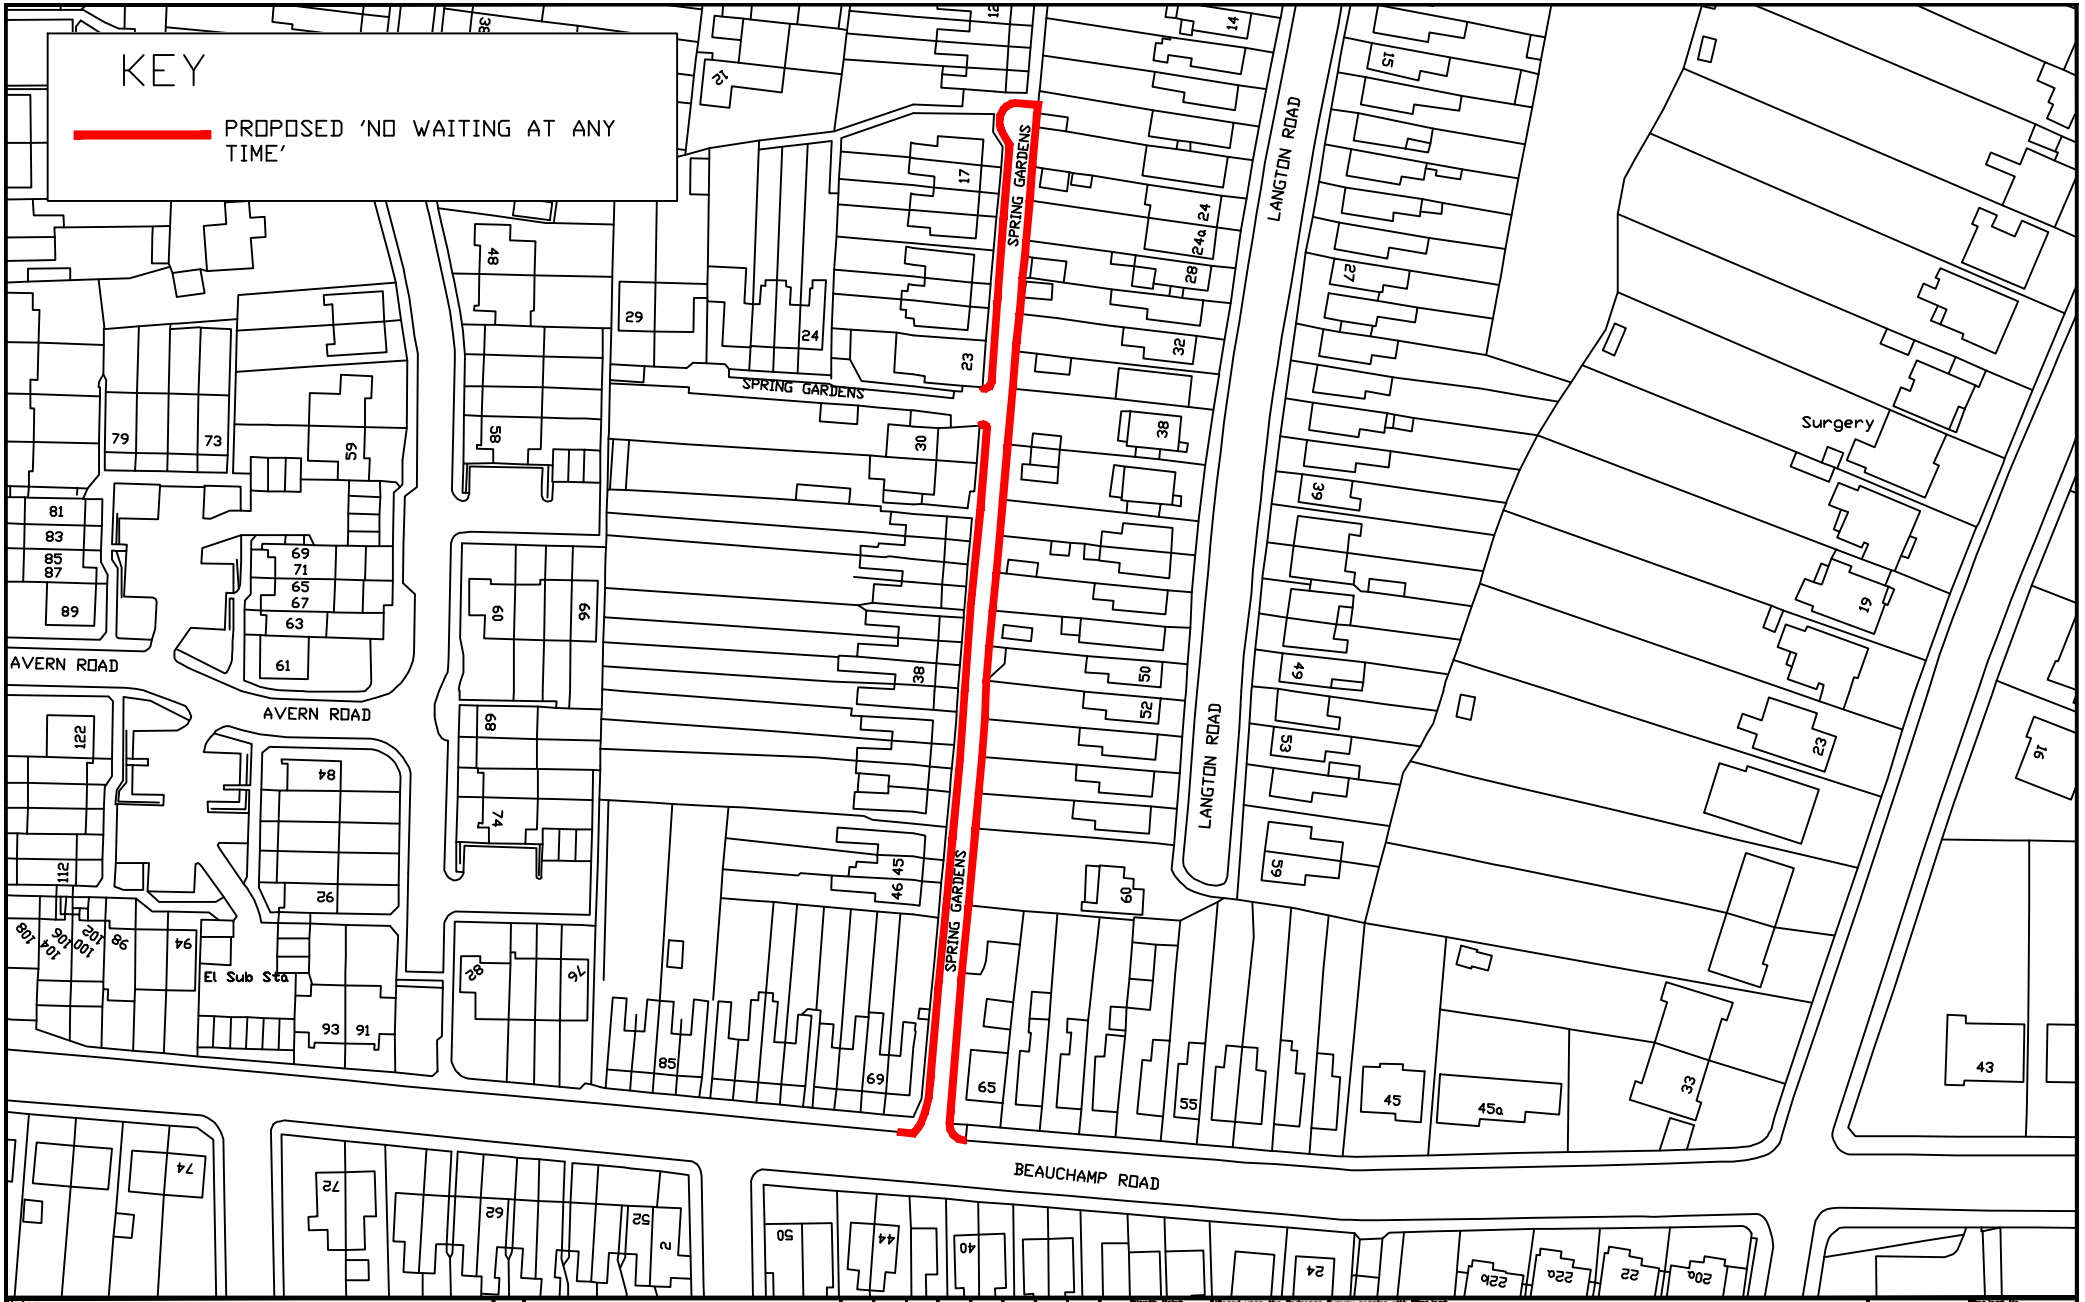

Notes

SCALE 1:1250

Rev.	Description	Drwn	Sig.	Date	Chkd	Sig.	Date	Appr	Sig.	Date

North Point

Based upon the Ordnance Survey mapping with permission of the Controller of Her Majesty's Stationery Office © Crown copyright. Unauthorised reproduction infringes Crown copyright and may lead to prosecution or civil proceedings. Surrey County Council LA 076372 1998.

Drawn by	AH	Sig. AH	Date 02.10
Checked by originator	RH	Sig. RH	Date 02.10
Approved by	RB	Sig. RB	Date 02.10

Project: ELMBRIDGE PARKING REVIEW 2010
LOCAL COMMITTEE 01.03.10

Drawing: SPRING GARDENS/BEAUCHAMP ROAD
WEST MOLESEY

SURREY COUNTY COUNCIL
Environment & Development
Head of Transportation
Leatherhead Office: Fax:

Project No. 3262/ELM
Contract
Sheet
No.
Drawing No. ELMR010715
Rev.
Classification PRESENTATION

FILENAME
Scale