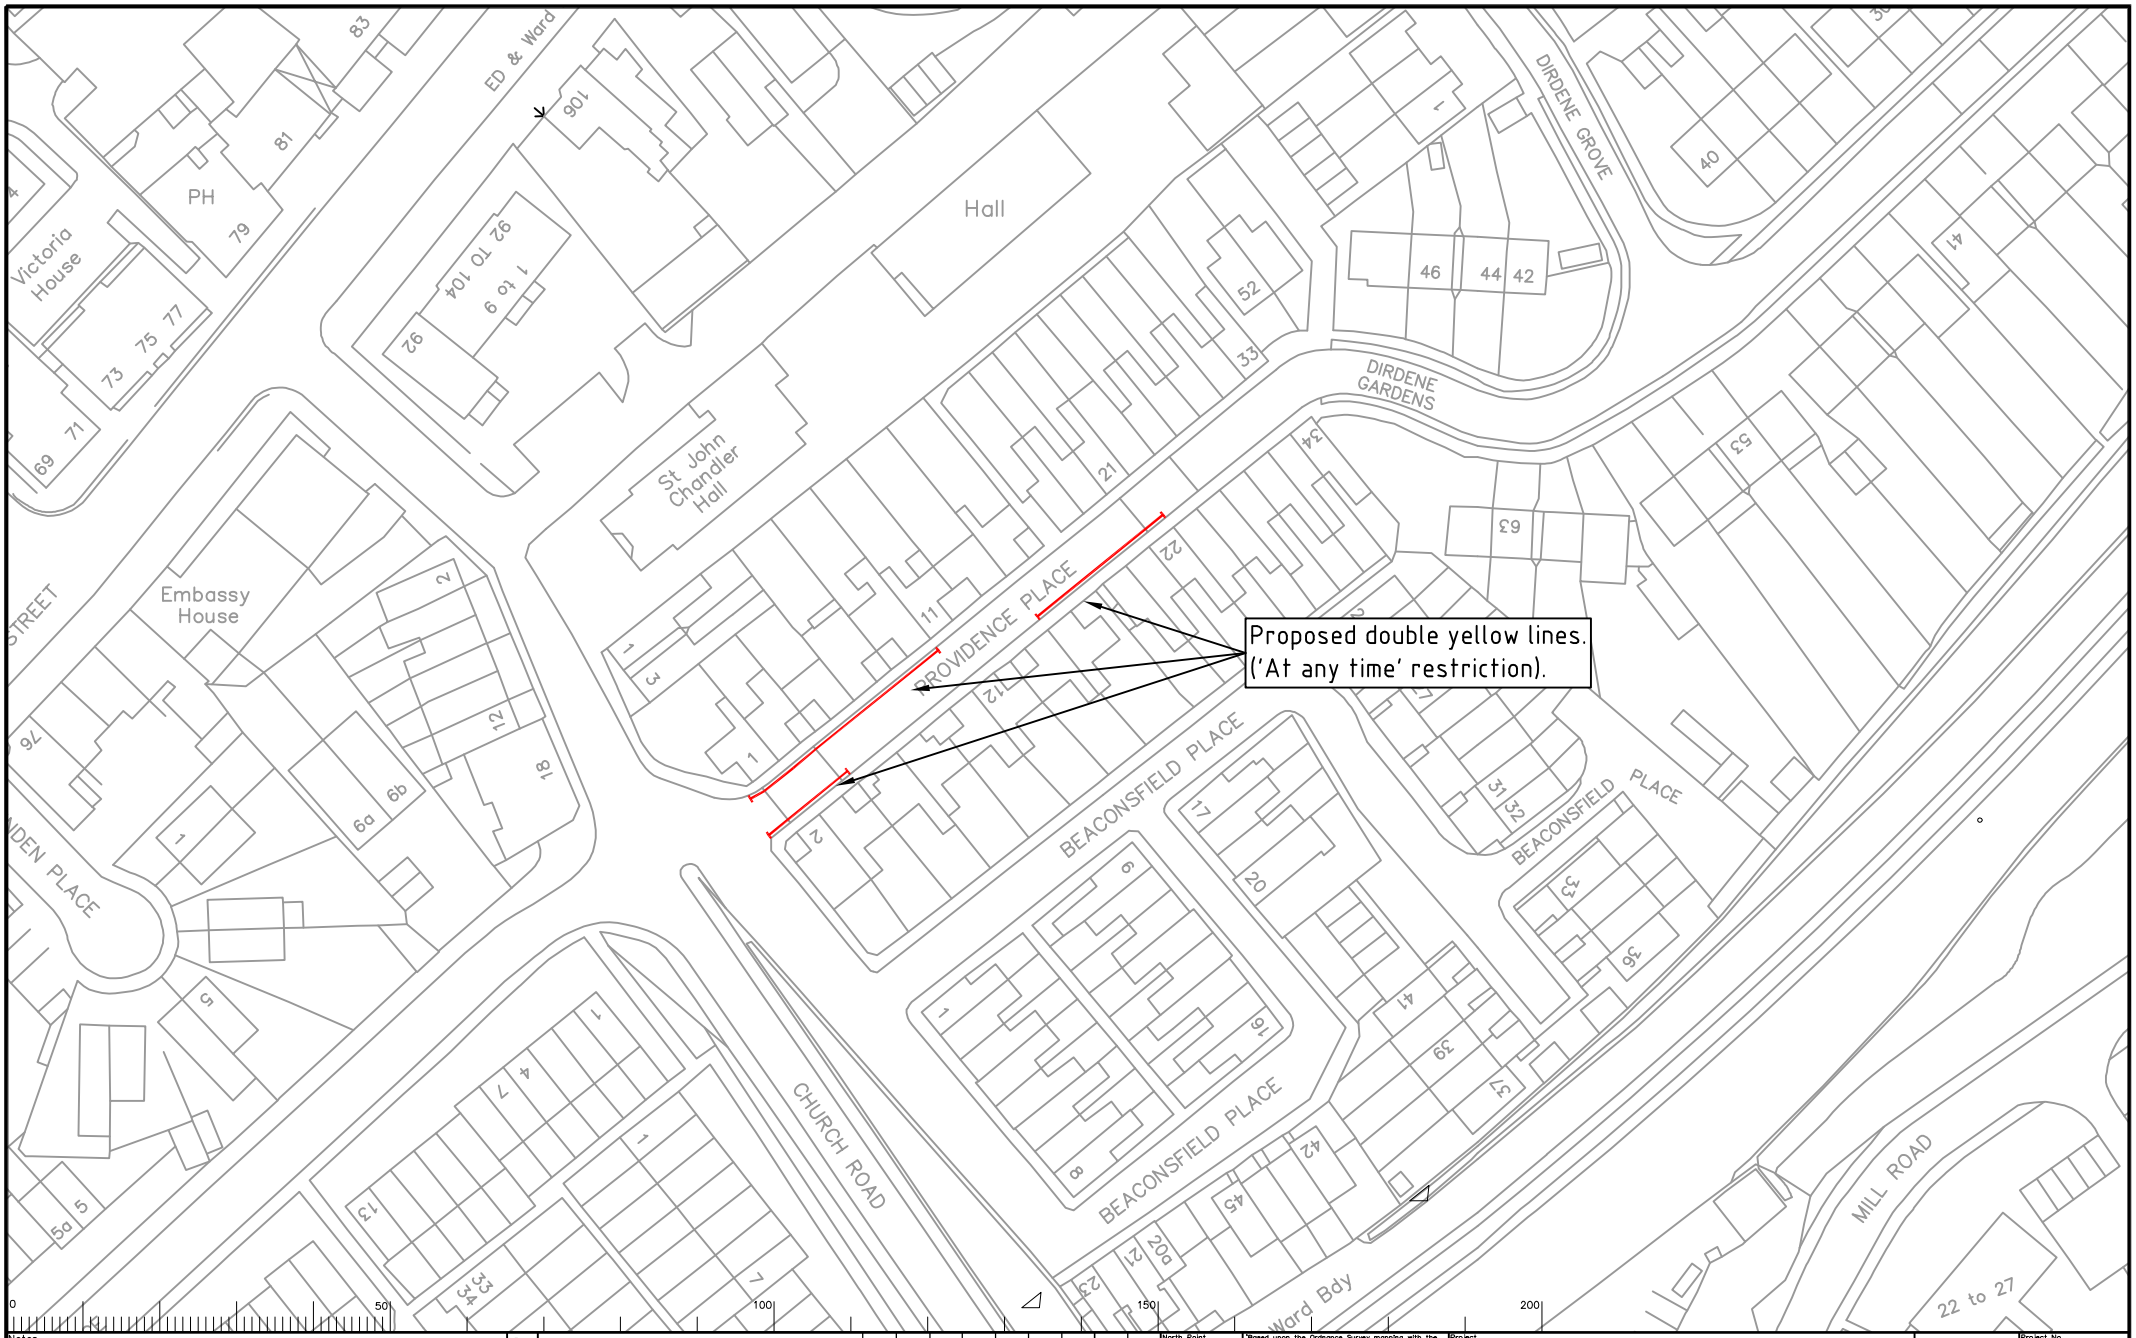

Notes

Proposed waiting restrictions

Rev.	Description	Drwn	Sig.	Date	Chkd	Sig.	Date	Appr	Sig.	Date

File Name: G:\East LT\SC E&E LT\LTP-Schemes\32 - LTP - Waiting Restriction Review\Phase 3\Priority 4\Drawings\6499/017

Scale 1:1000

North Point

'Based upon the Ordnance Survey mapping with the permission of the Controller of Her Majesty's Stationery Office © Crown copyright. Unauthorised reproduction infringes Crown copyright and may lead to prosecution or civil proceedings.' Surrey County Council LA 076872 1996.

Drawn by	RVDW	Sig. RVDW	Date 17/03/08
Checked by originator	MA	Sig. MA	Date 17/03/08
Approved by	MA	Sig. MA	Date 17/03/08

Project: PROVIDENCE PLACE, EPSOM

Drawing: PROPOSED WAITING RESTRICTIONS

SHEET 1 OF 1

SURREY COUNTY COUNCIL
Sustainable Development
Head of Transportation
Kew Link
Bittacy Hill Depot Colney Hatch NW2 1NT

Project No. 6499
Contract Sheet No.
Drawing No. 6499/017
Rev. A
Classification PRESENTATION

A4