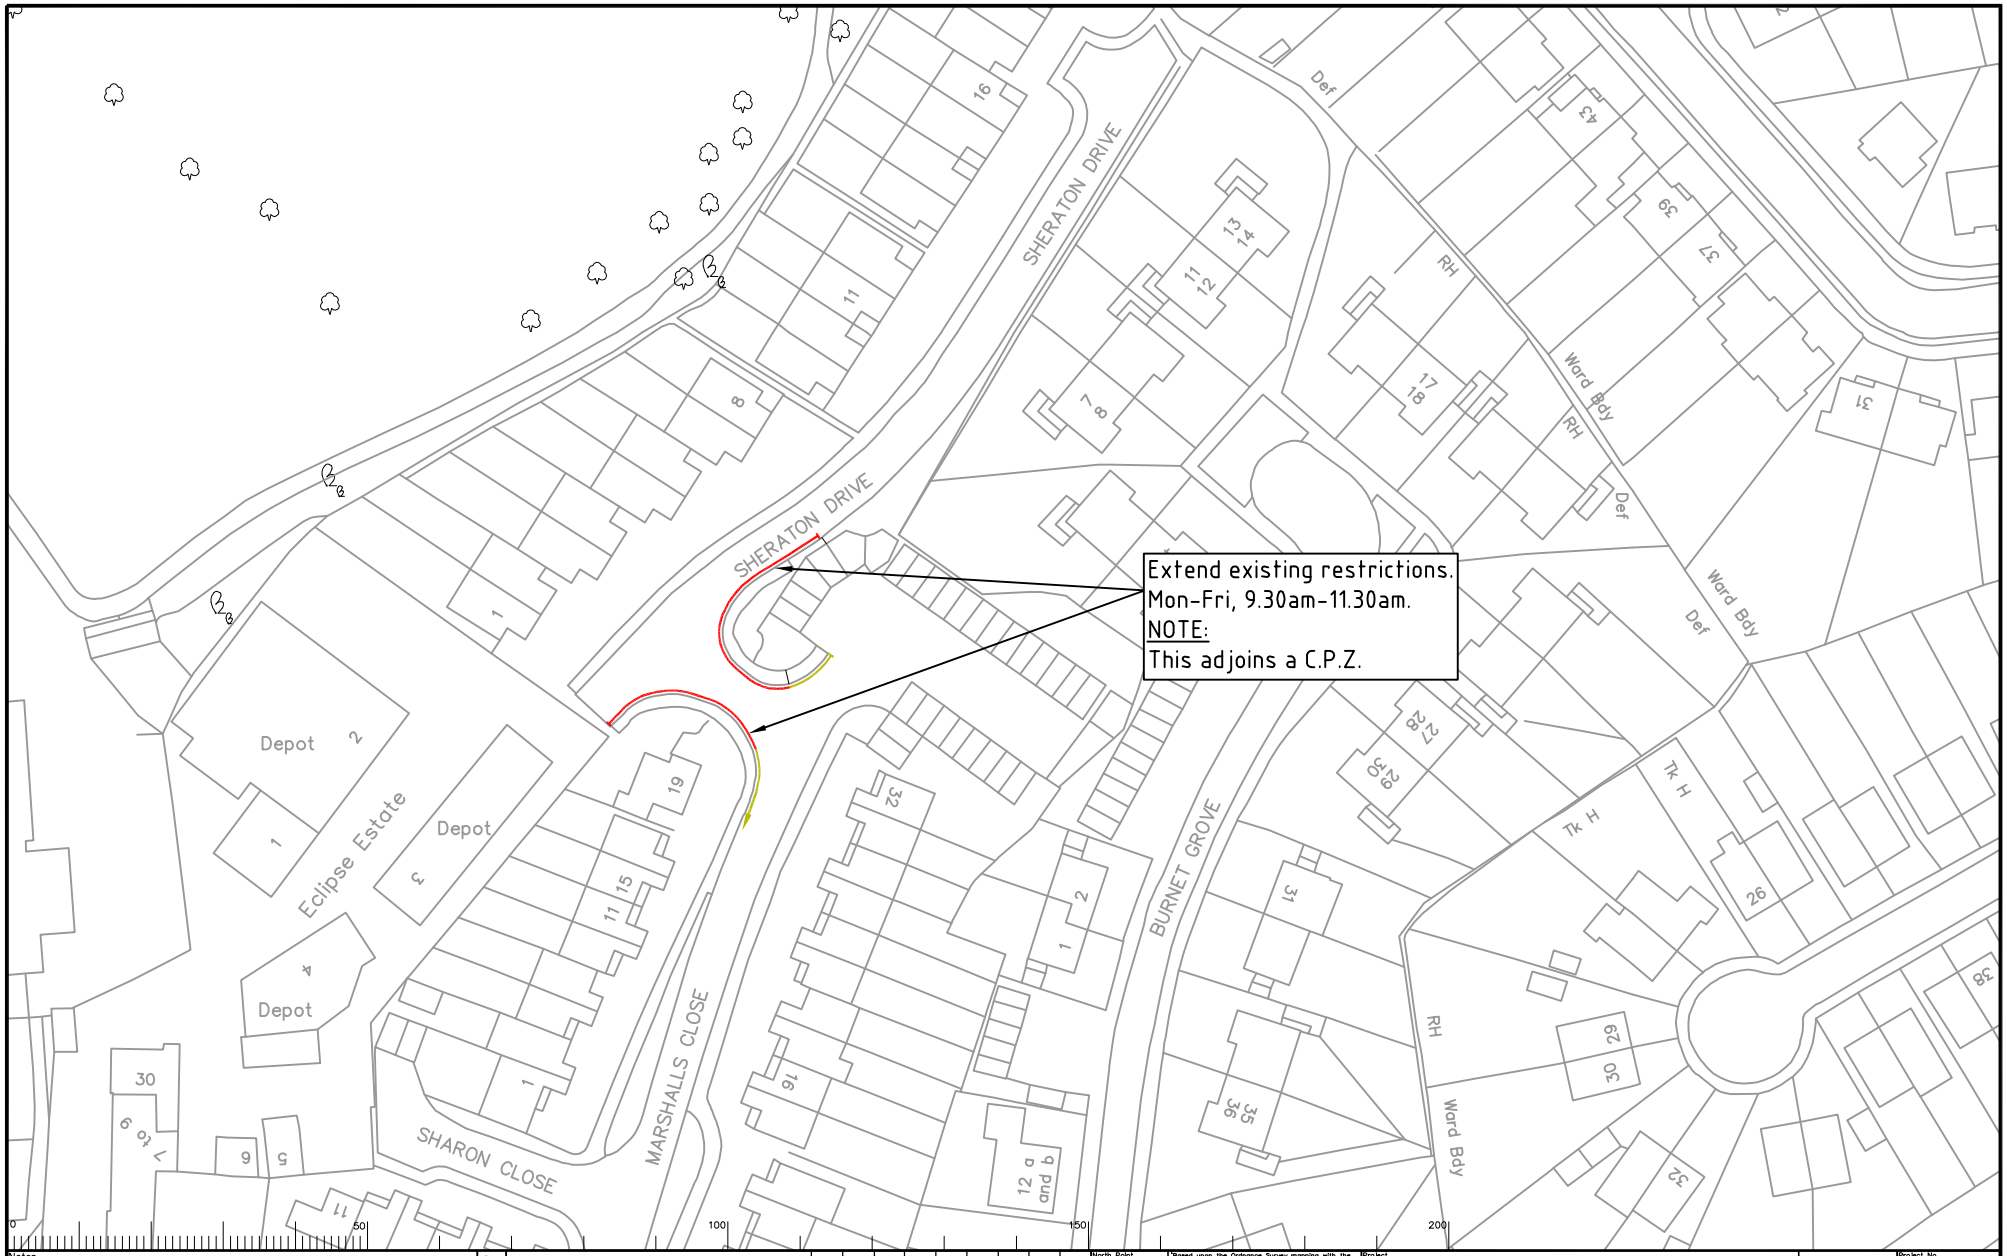


Notes

Existing waiting restrictions

Proposed waiting restrictions

| Rev. | Description | Drwn | Sig. | Date | Chkd | Sig. | Date | Appr | Sig. | Date |
|---|---|---|---|---|---|---|---|---|---|---|
| | | | | | | | | | | |

File Name: G:\East LT\SC E&E LT\LTP-Schemes\32 - LTP - Waiting Restriction Review\Phase 3\Priority 4\Drawings\6499/018

Scale 1:1000

North Point

'Based upon the Ordnance Survey mapping with the permission of the Controller of Her Majesty's Stationery Office © Crown copyright. Unauthorised reproduction infringes Crown copyright and may lead to prosecution or civil proceedings.' Surrey County Council LA 076872 1998.

| | | Sig. | Date |
|---|---|---|---|
| Drawn by | RVDW | RVDW | 17/03/08 |
| Checked by originator | MA | MA | 17/03/08 |
| Approved by | MA | MA | 17/03/08 |

Project: SHERATON DRIVE, EPSOM

Drawing: PROPOSED WAITING RESTRICTIONS

SHEET 1 OF 1

SURREY COUNTY COUNCIL
Sustainable Development

Project No. 6499

Contract Sheet No.

Drawing No. 6499/018

Rev. A

Classification PRESENTATION

A4