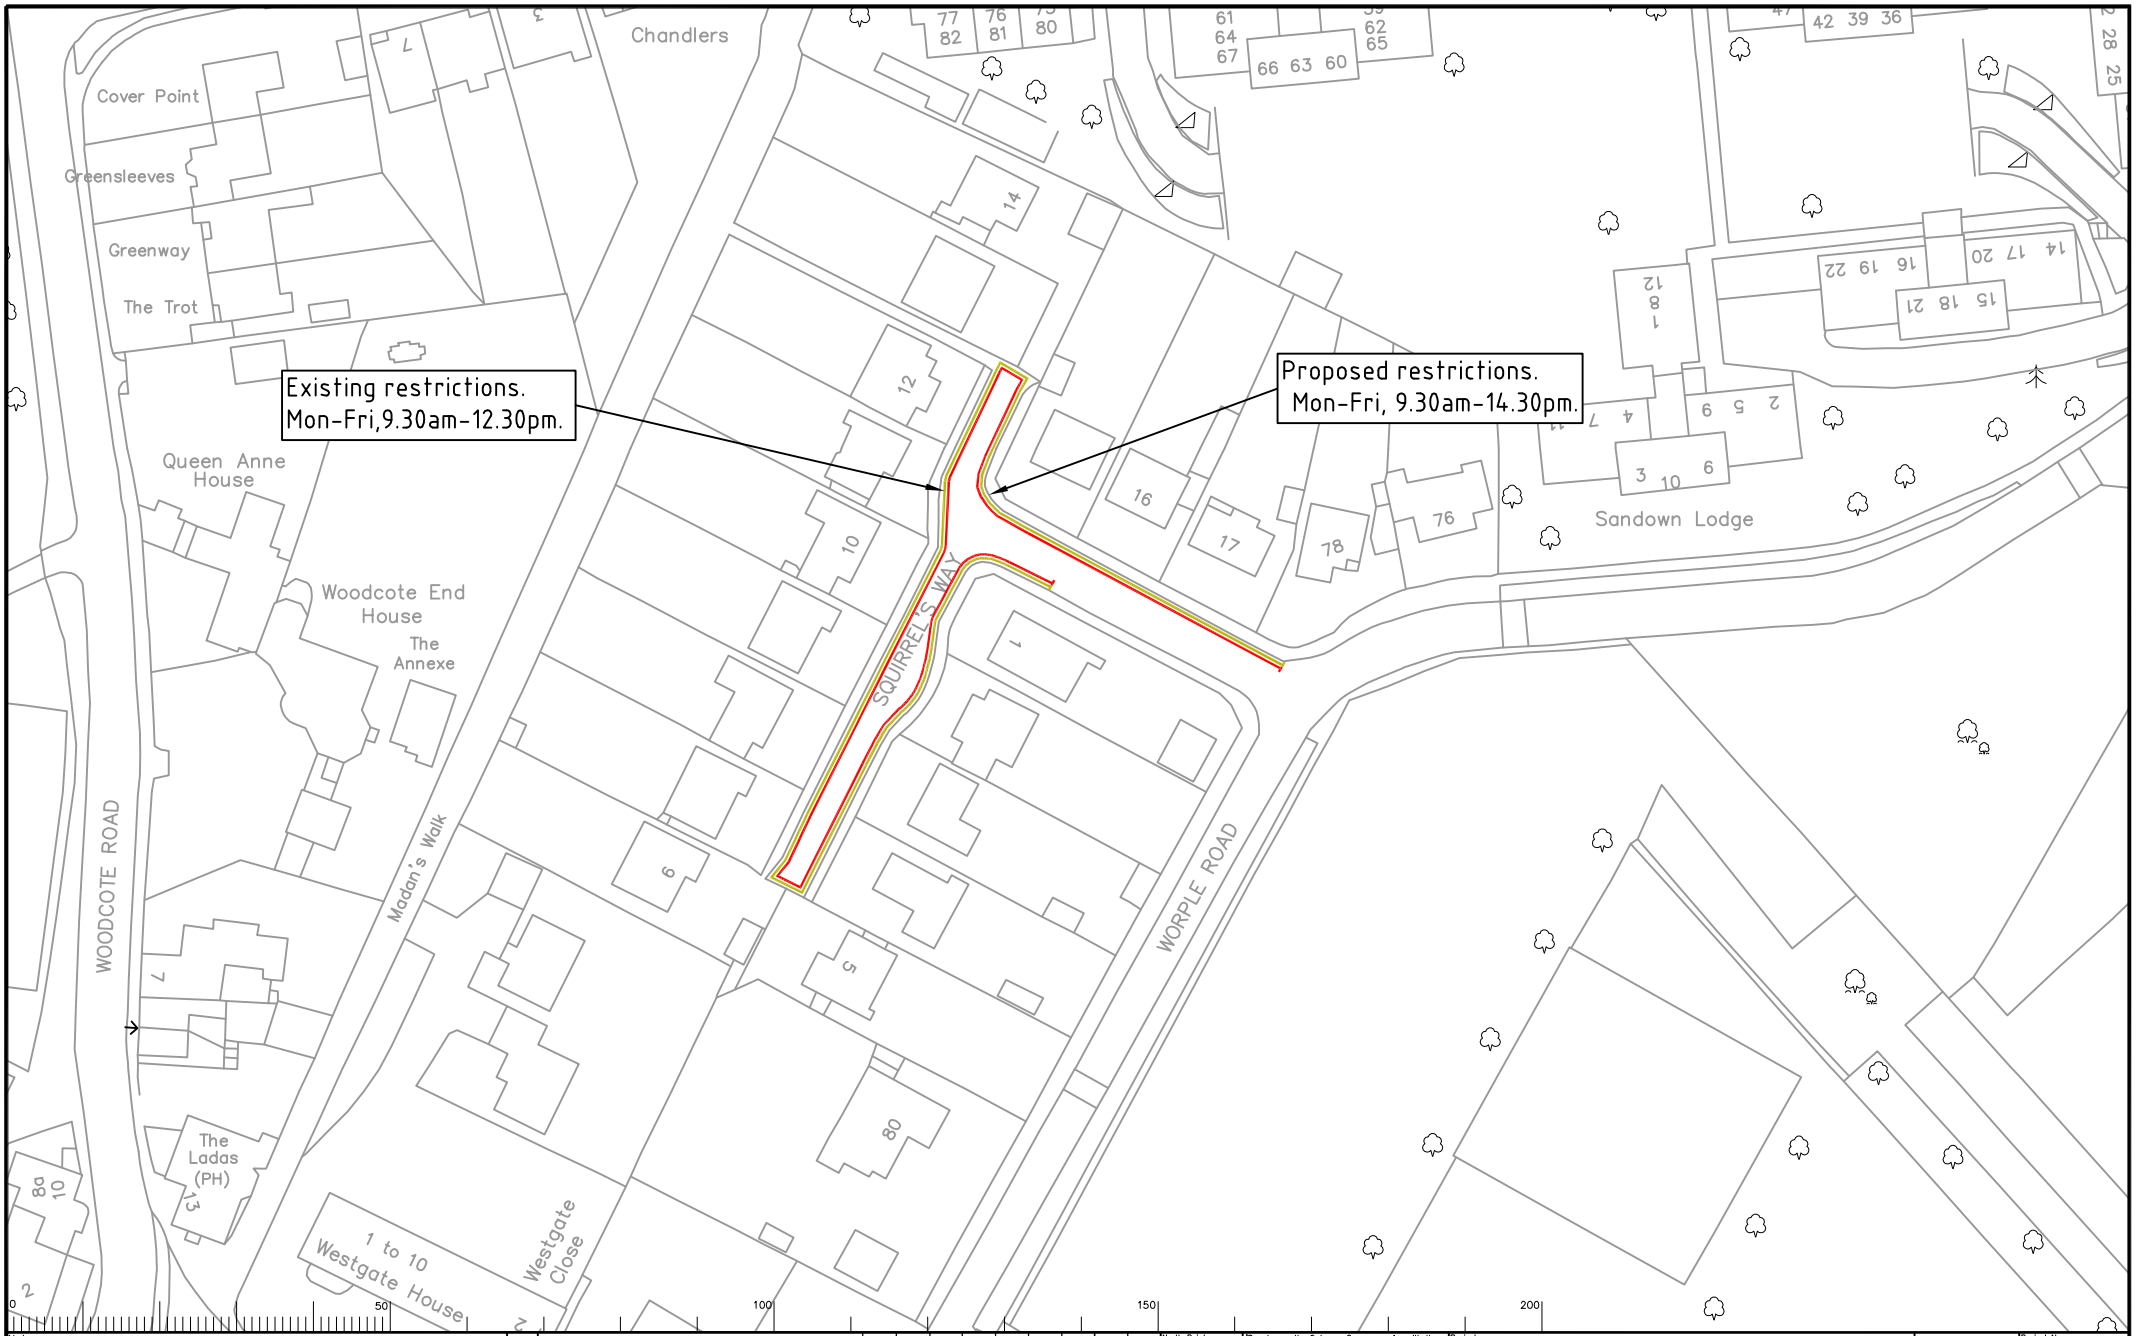

Notes

Existing waiting restrictions

Proposed waiting restrictions

Rev.	Description	Drwn	Sig.	Date	Chkd	Sig.	Date	Appr	Sig.	Date

File Name: G:\East LT\SC E&E LT\LTP-Schemes\32 - LTP - Waiting Restriction Review\Phase 3\Priority 4\Drawings\6499/020

Scale 1:1000

North Point

'Based upon the Ordnance Survey mapping with the permission of the Controller of Her Majesty's Stationery Office © Crown copyright. Unauthorised reproduction infringes Crown copyright and may lead to prosecution or civil proceedings.' Surrey County Council LA 076872 1996.

Drawn by	RVDW	Sig. RVDW	Date 17/03/08
Checked by originator	MA	Sig. MA	Date 17/03/08
Approved by	MA	Sig. MA	Date 17/03/08

Project: SQUIRRELS WAY, EPSOM

Drawing: PROPOSED WAITING RESTRICTIONS

SHEET 1 OF 1

SURREY COUNTY COUNCIL
Sustainable Development
Head of Transportation
Bk4 1HH
Bldg(Name) Cl(Num) Cl(Leg) WCE PNT

Project No.	6499
Contract Sheet No.	
Drawing No.	6499/020
Rev.	A
Classification	PRESENTATION

A4