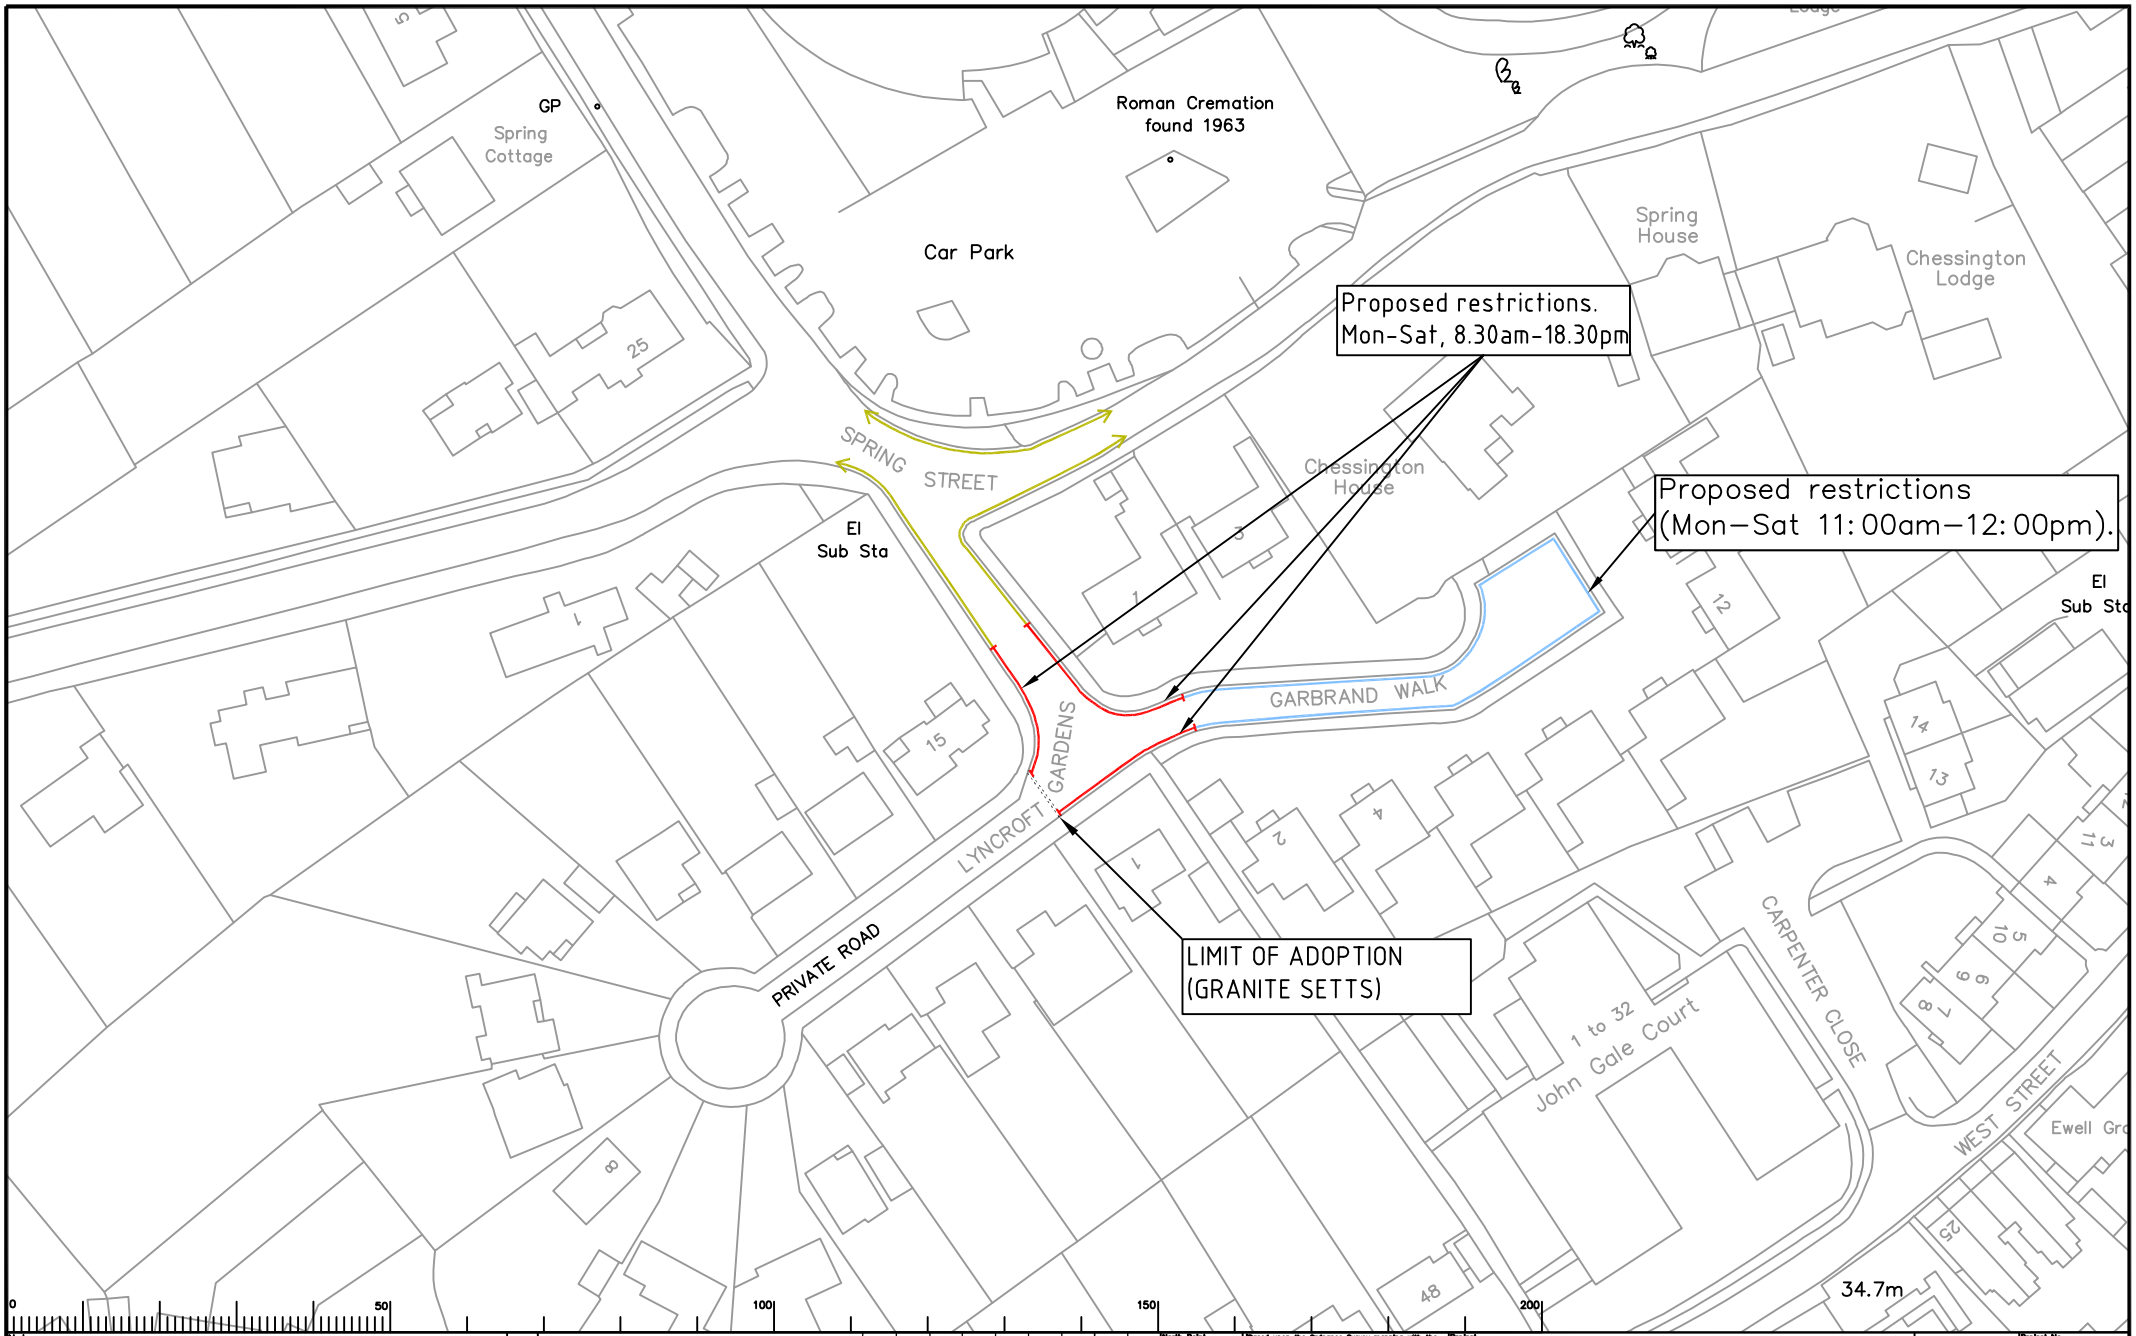


Notes

Existing waiting restrictions Mon-Sat 8.30am-18.30pm

Proposed waiting restrictions Mon-Sat 8.30am-18.30pm

| Rev. | Description | Drwn | Sig. | Date | Chkd | Sig. | Date | Appr | Sig. | Date |
|---|---|---|---|---|---|---|---|---|---|---|
| | | | | | | | | | | |

File Name: G:\East LT\SE E&E LT\LTP-Schemes\32 - LTP - Waiting Restriction Review\Phase 3\Priority 4\Drawings\6499/032

Scale 1:1000

North Point

Based upon the Ordnance Survey mapping with the permission of the Controller of Her Majesty's Stationery Office © Crown copyright. Unauthorised reproduction infringes Crown copyright and may lead to prosecution or civil proceedings. Surrey County Council LA 076972 1998.

| | | | |
|---|---|---|---|
| Drawn by | RVDW | Sig. RVDW | Date 17/03/08 |
| Checked by originator | MA | Sig. MA | Date 17/03/08 |
| Approved by | MA | Sig. MA | Date 17/03/08 |

Project: LYNCROFT GARDENS, EWELL

Drawing: PROPOSED WAITING RESTRICTIONS

SHEET 1 OF 1

SURREY COUNTY COUNCIL
Sustainable Development

Project No. 6499
Contract No.
Drawing No. 6499/032
Rev. B
Classification PRESENTATION

A4