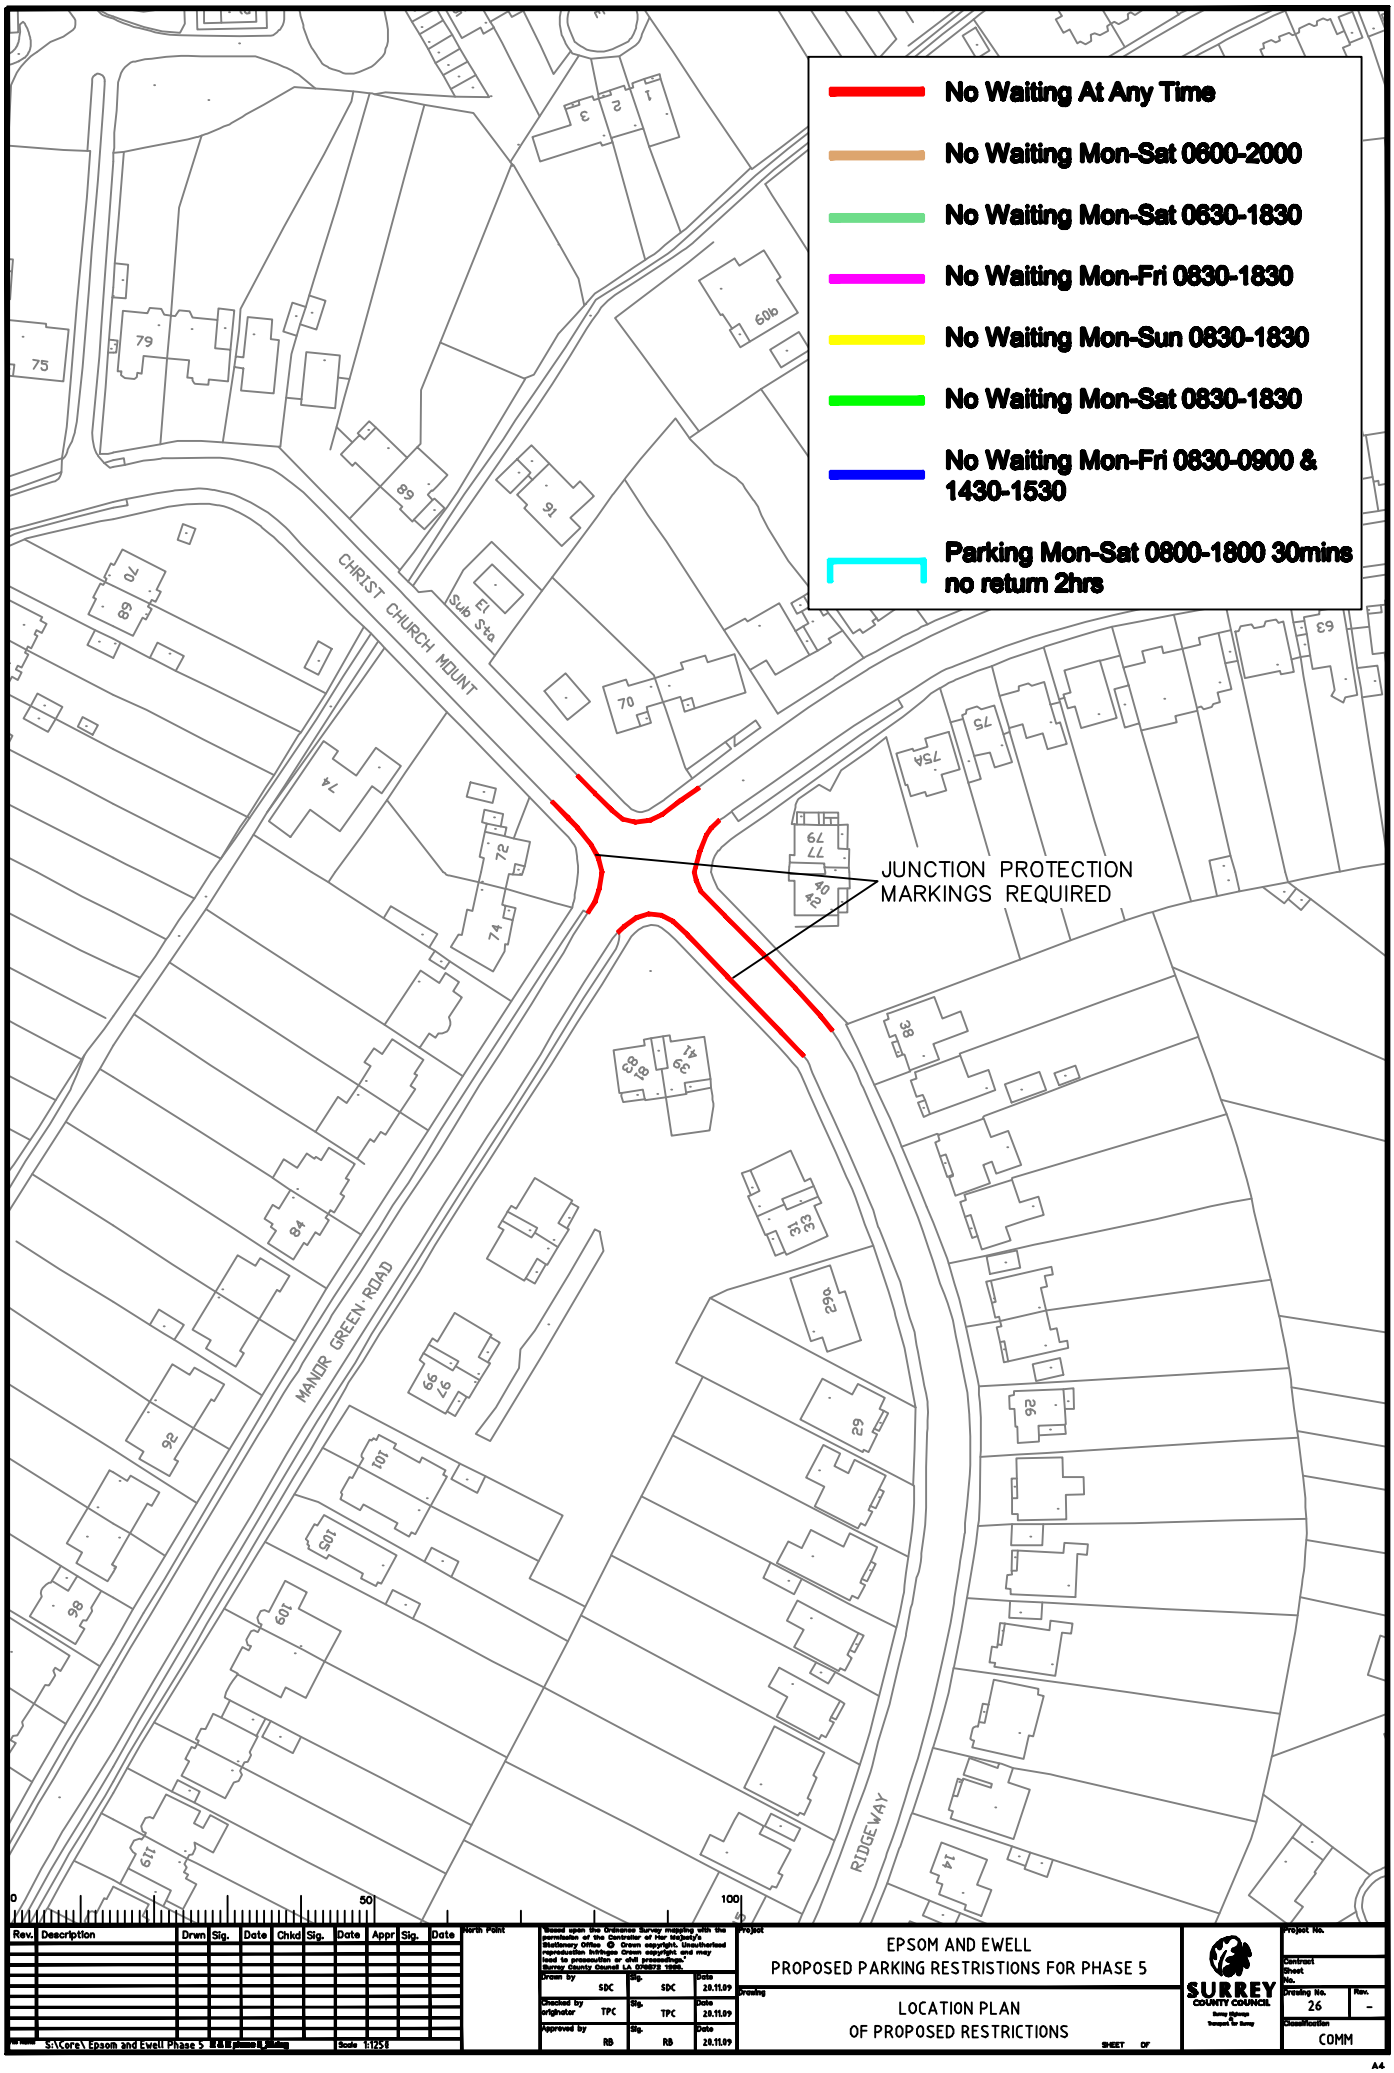

Rev.	Description	Drwn	Sig.	Date	Chkd	Sig.	Date	Appr	Sig.	Date

File name S:\Core\ Epsom and Ewell Phase 5 ... Scale 1:1250

North Point

Based upon the Ordnance Survey mapping with the permission of the Controller of Her Majesty's Stationery Office © Crown copyright. Unauthorised reproduction infringes Crown copyright and may lead to prosecution or civil proceedings. Surrey County Council LA 076572 1998.

		Sig.	Date
Drawn by	SDC	SDC	28.11.09
Checked by originator	TPC	TPC	28.11.09
Approved by	RB	RB	28.11.09

Project: EPSOM AND EWELL
PROPOSED PARKING RESTRISTIONS FOR PHASE 5

Drawing: LOCATION PLAN
OF PROPOSED RESTRICTIONS

SHEET OF

SURREY COUNTY COUNCIL

Project No.
Contract
Sheet No.
Drawing No. 26
Rev. -
Classification COMM

A4