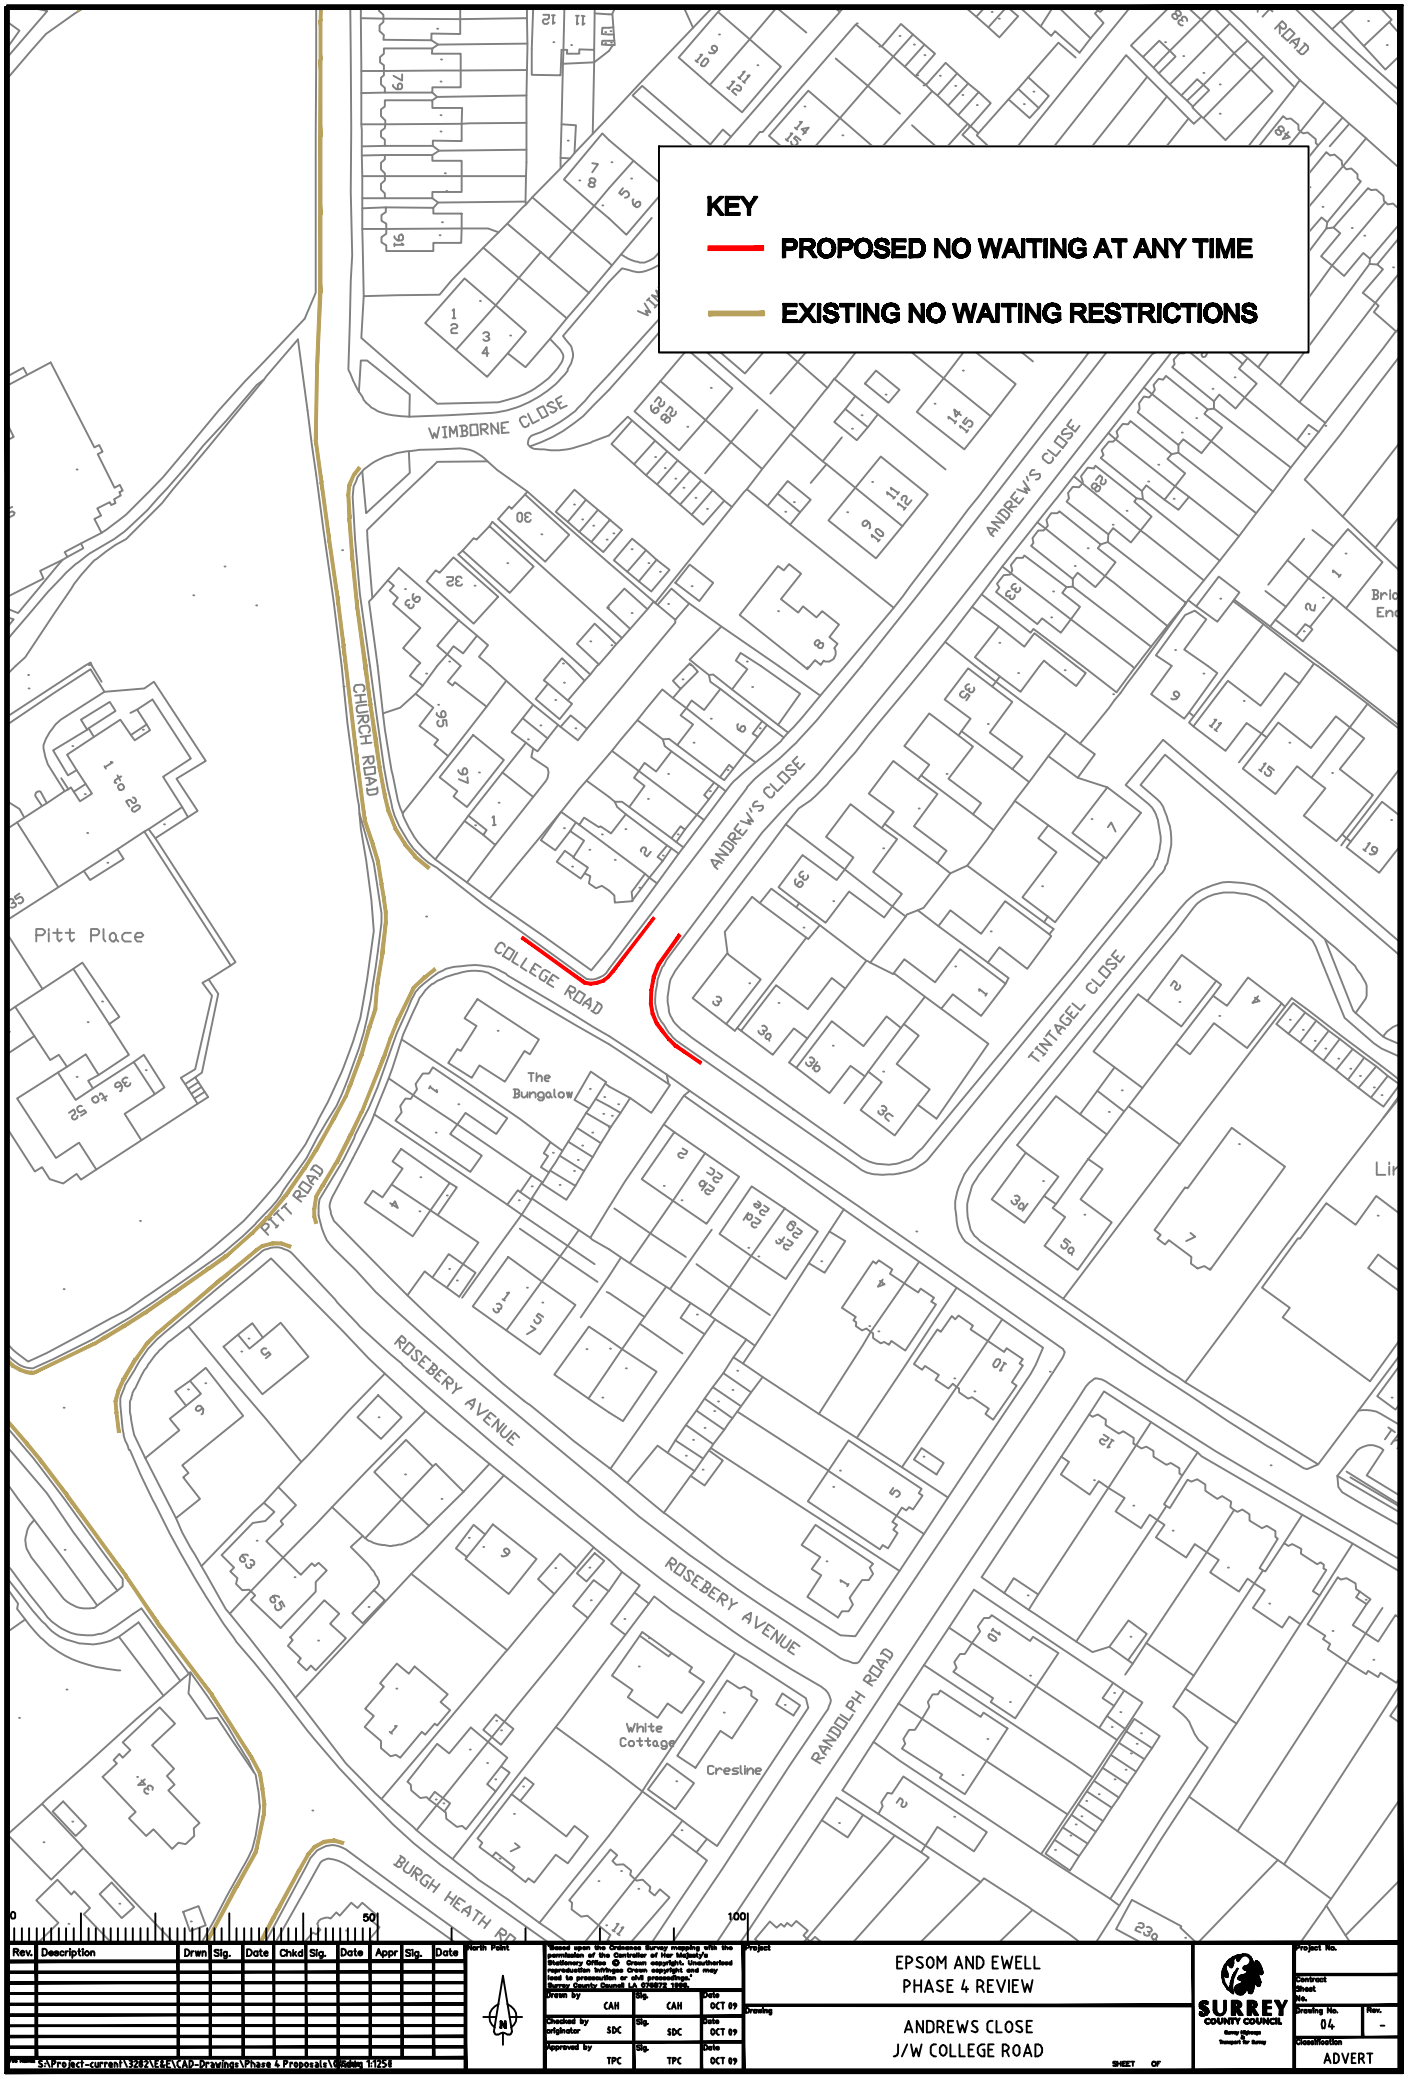

Rev.	Description	Drwn	Sig.	Date	Chkd	Sig.	Date	Appr	Sig.	Date

North Point

"Based upon the Ordnance Survey mapping with the permission of the Controller of Her Majesty's Stationery Office © Crown copyright. Unauthorised reproduction infringes Crown copyright and may lead to prosecution or civil proceedings." Surrey County Council LA 076972 1998.

Drawn by	Sig.	Date
CAH	CAH	OCT 09
Checked by originator: SDC	SDC	OCT 09
Approved by: TPC	TPC	OCT 09

Project: EPSOM AND EWELL PHASE 4 REVIEW

Drawing: ANDREWS CLOSE J/W COLLEGE ROAD

SHEET OF

SURREY COUNTY COUNCIL

Project No.

Contract Sheet No.

Drawing No. 04 Rev. -

Classification: ADVERT

S:\Project-current\3282\E&E\CAD-Drawings\Phase 4 Proposals\Drawing 1:1250