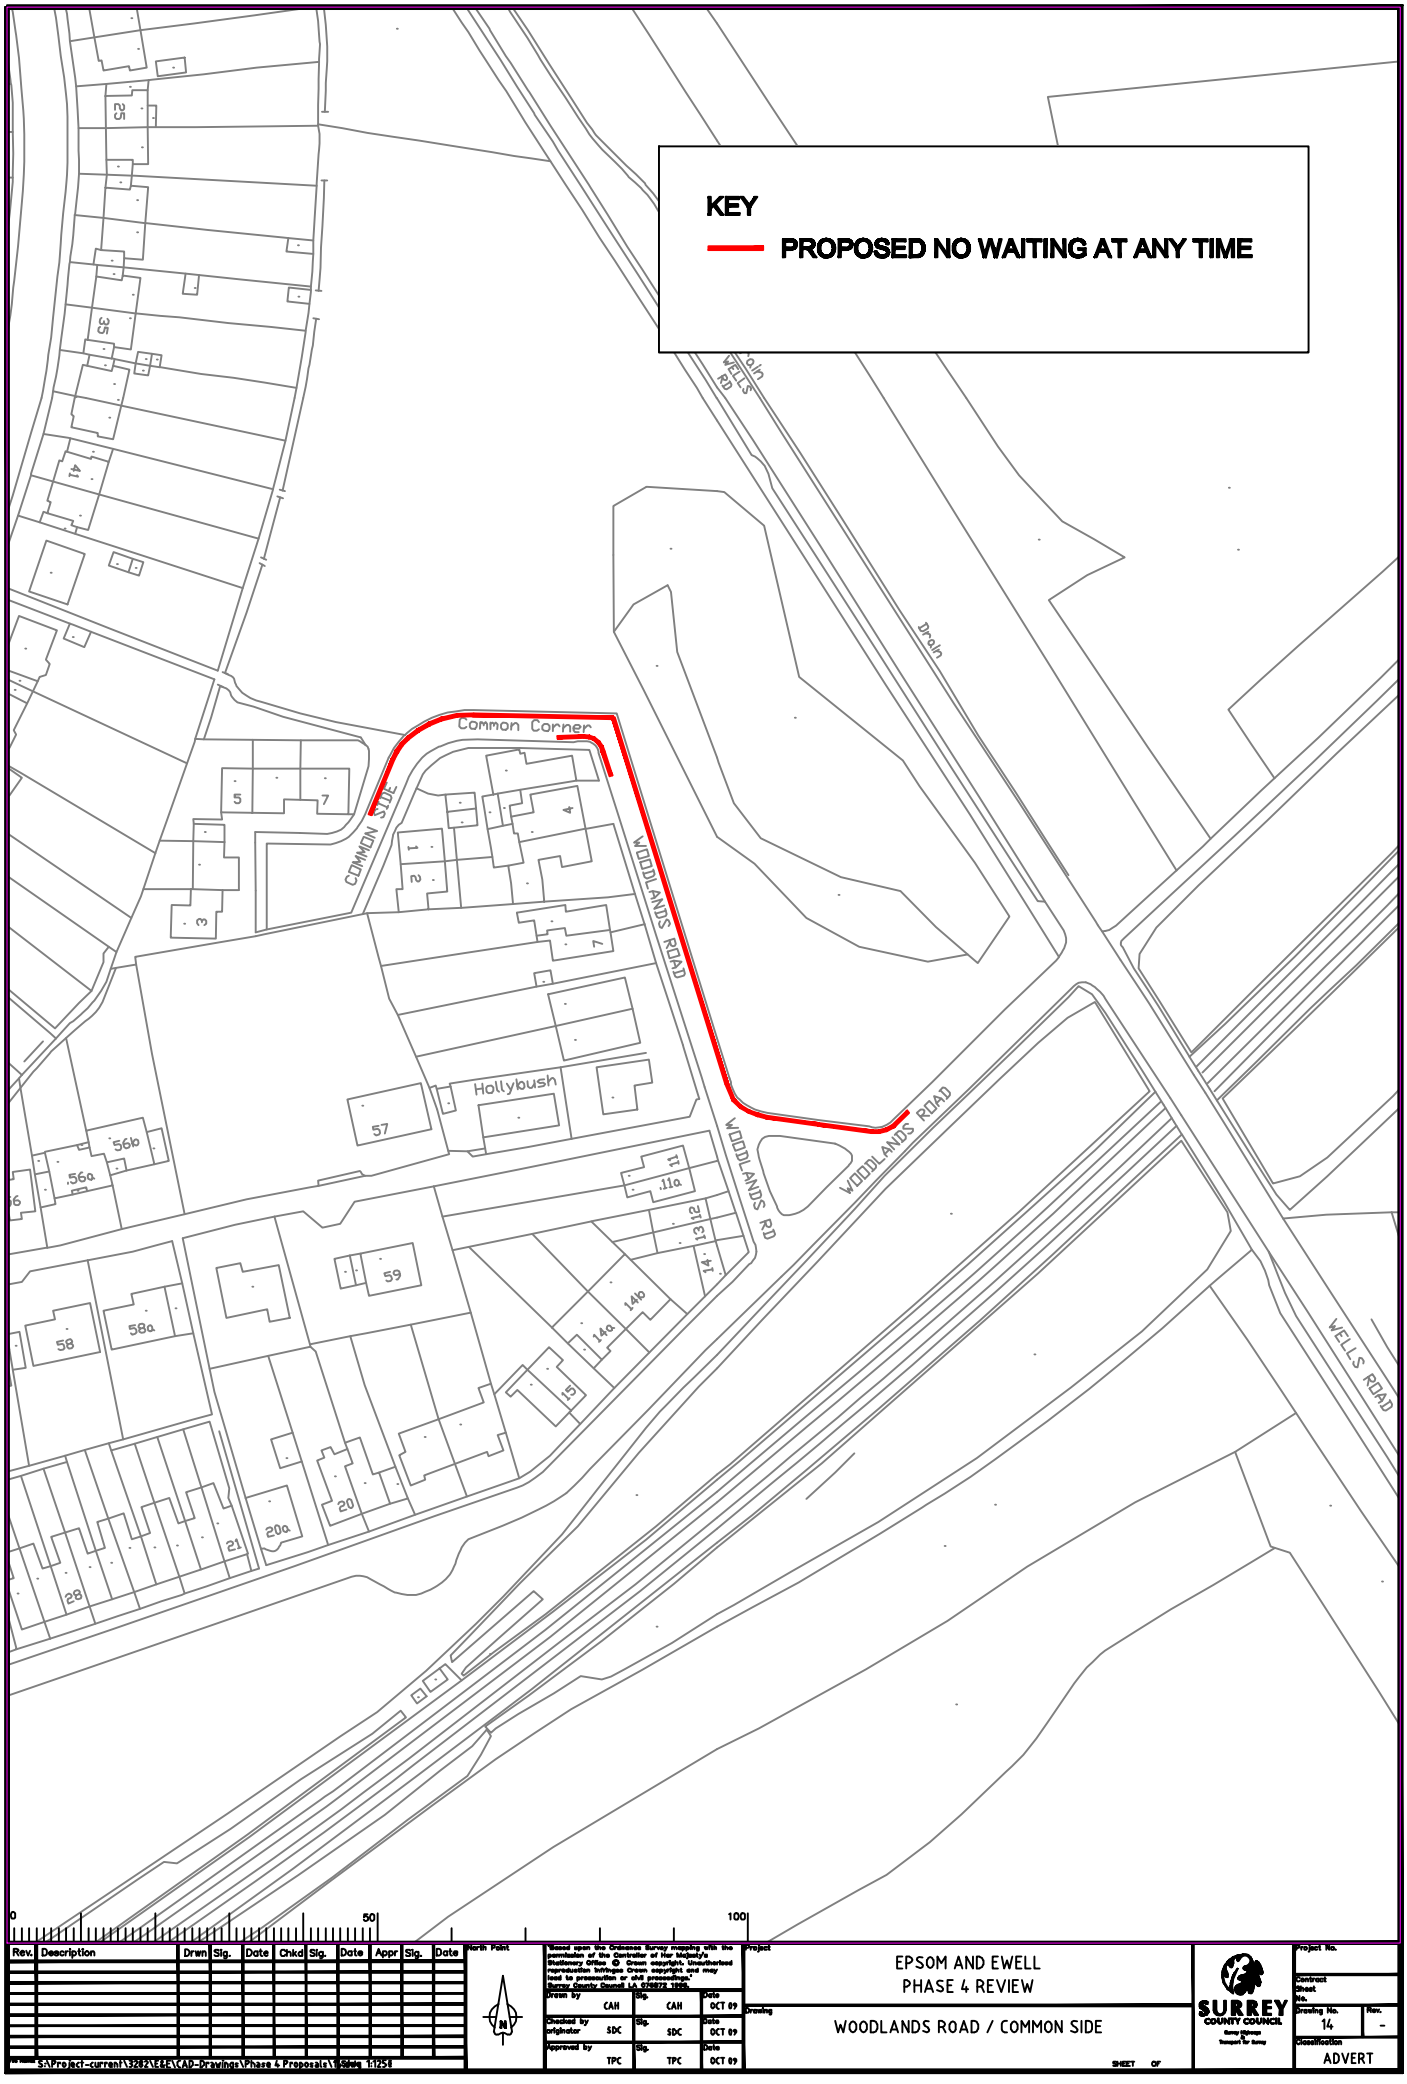

Rev.	Description	Drwn	Sig.	Date	Chkd	Sig.	Date	Appr	Sig.	Date

S:\Project-current\3282\EGE\CAD-Drawings\Phase 4 Proposals\Sheet 1\1258 1:1250

North Point

Based upon the Ordnance Survey mapping with the permission of the Controller of Her Majesty's Stationery Office © Crown copyright. Unauthorised reproduction infringes Crown copyright and may lead to prosecution or civil proceedings. Surrey County Council LA 076572 1998.

Drawn by	Sig.	Date
CAH	CAH	OCT 09
Checked by originator	Sig.	Date
SDC	SDC	OCT 09
Approved by	Sig.	Date
TPC	TPC	OCT 09

Project
EPSOM AND EWELL
PHASE 4 REVIEW

Drawing
WOODLANDS ROAD / COMMON SIDE

SHEET OF

SURREY COUNTY COUNCIL
Surrey Highways
transport for Surrey

Project No.
Contract
Sheet No.
Drawing No. 14
Rev. -
Classification ADVERT