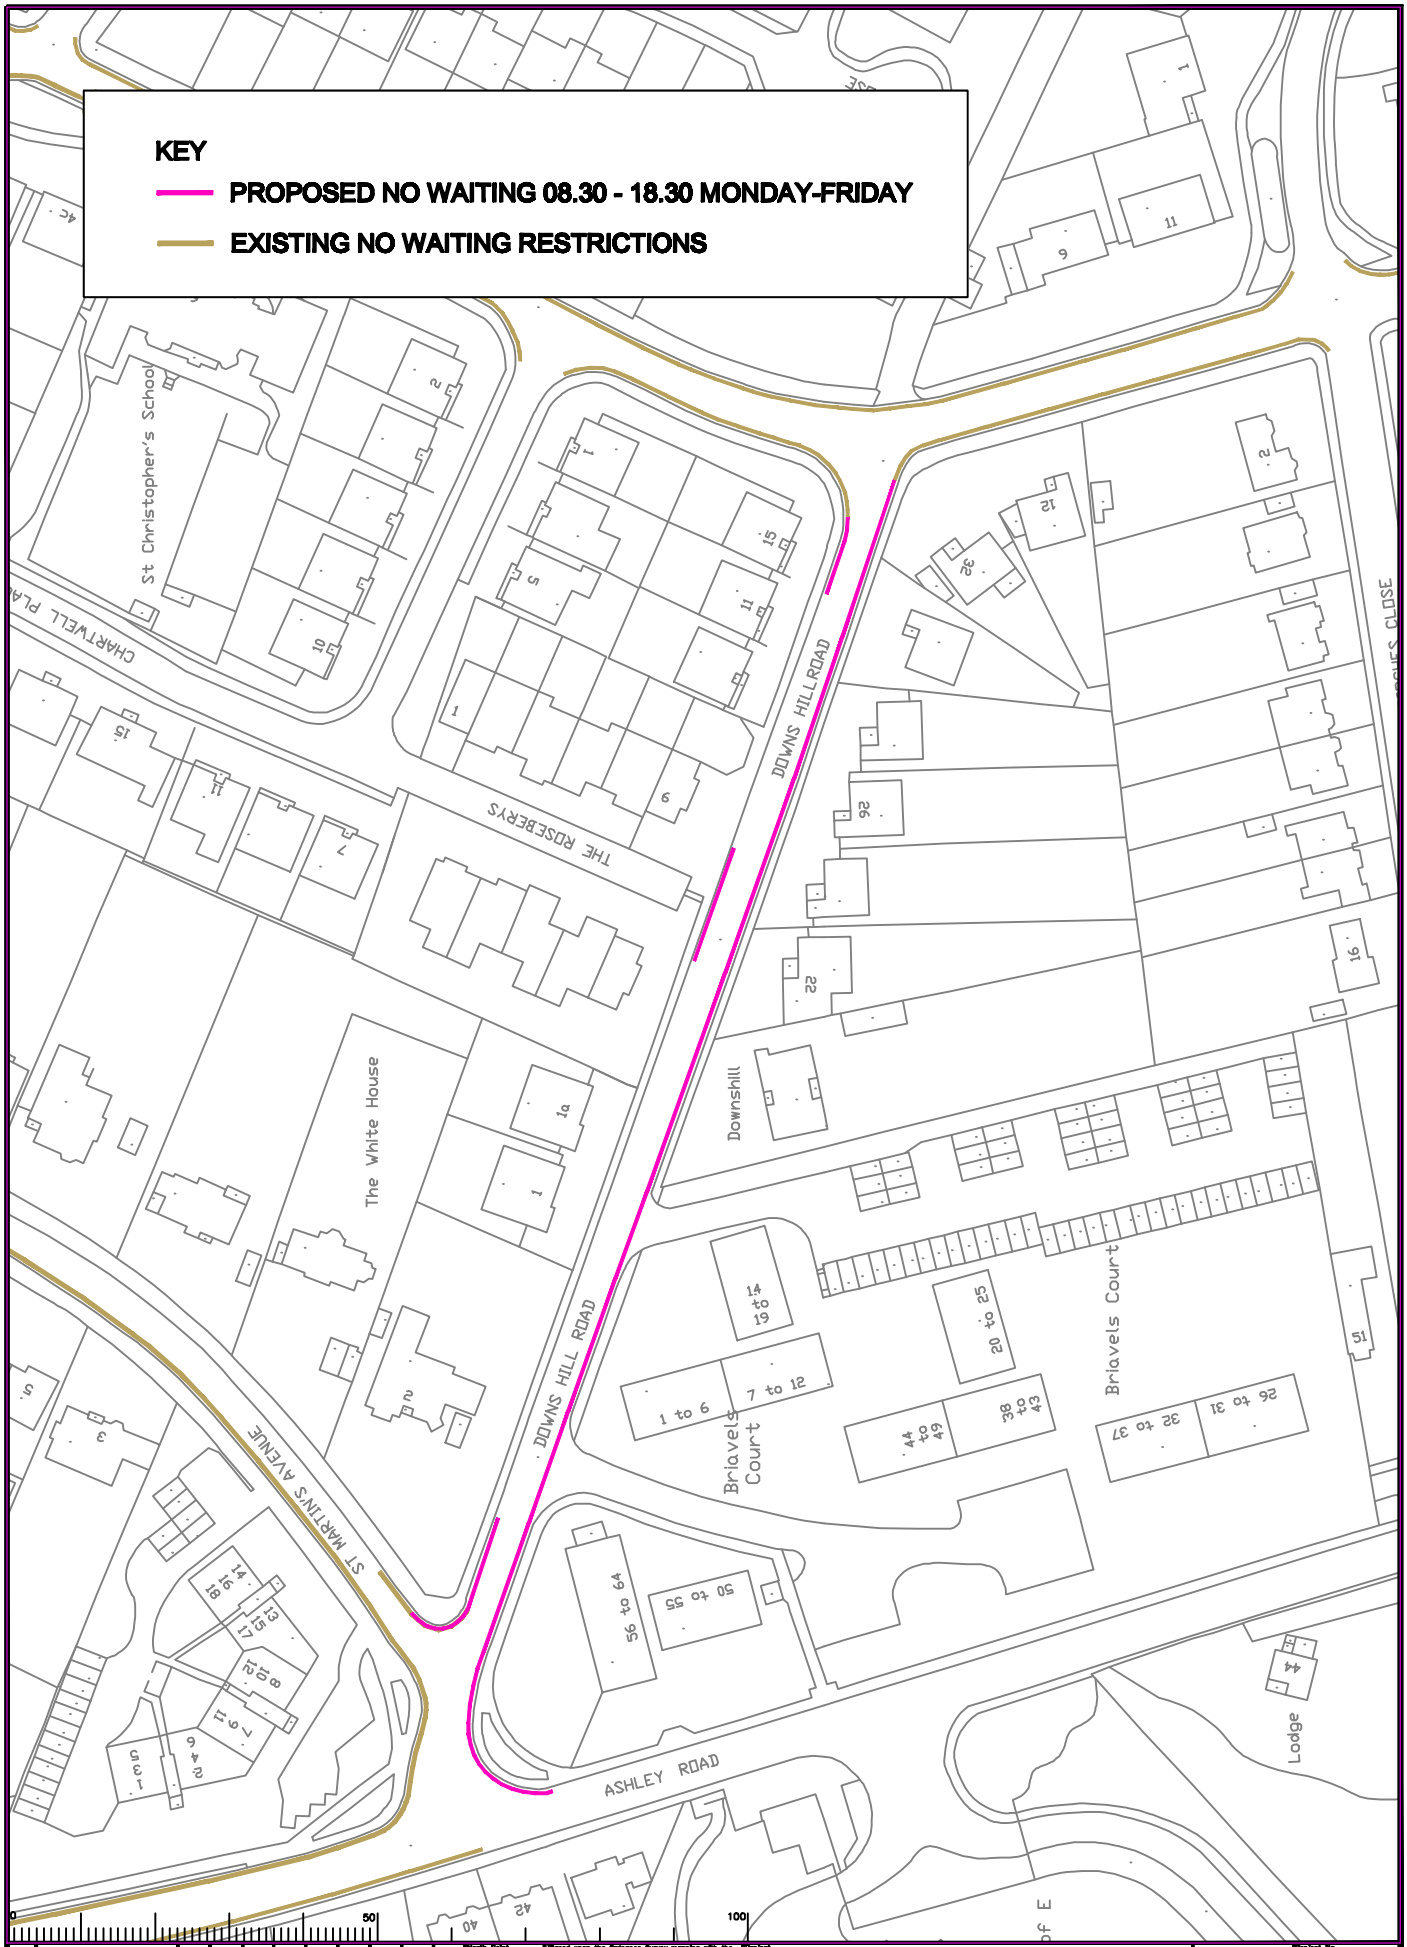

Rev.	Description	Drwn	Sig.	Date	Chkd	Sig.	Date	Appr	Sig.	Date

North Point

Based upon the Ordnance Survey mapping with the permission of the Controller of Her Majesty's Stationery Office © Crown copyright. Unauthorised reproduction infringes Crown copyright and may lead to prosecution or civil proceedings. Surrey County Council LA 076972 2008.

Drawn by	Sig.	Date
CAH	CAH	OCT 09
Checked by originator	Sig.	Date
SDC	SDC	OCT 09
Approved by	Sig.	Date
TPC	TPC	OCT 09

Project: EPSOM AND EWELL PHASE 4 REVIEW

Drawing: DOWNS HILL ROAD

SHEET OF

SURREY COUNTY COUNCIL

Project No.

Contract

Sheet No.

Drawing No. 17

Rev. -

Classification ADVERT

SAProject-current\3282\EGE\CAD-Drawings\Phase 4 Proposals\Plans 1:1250