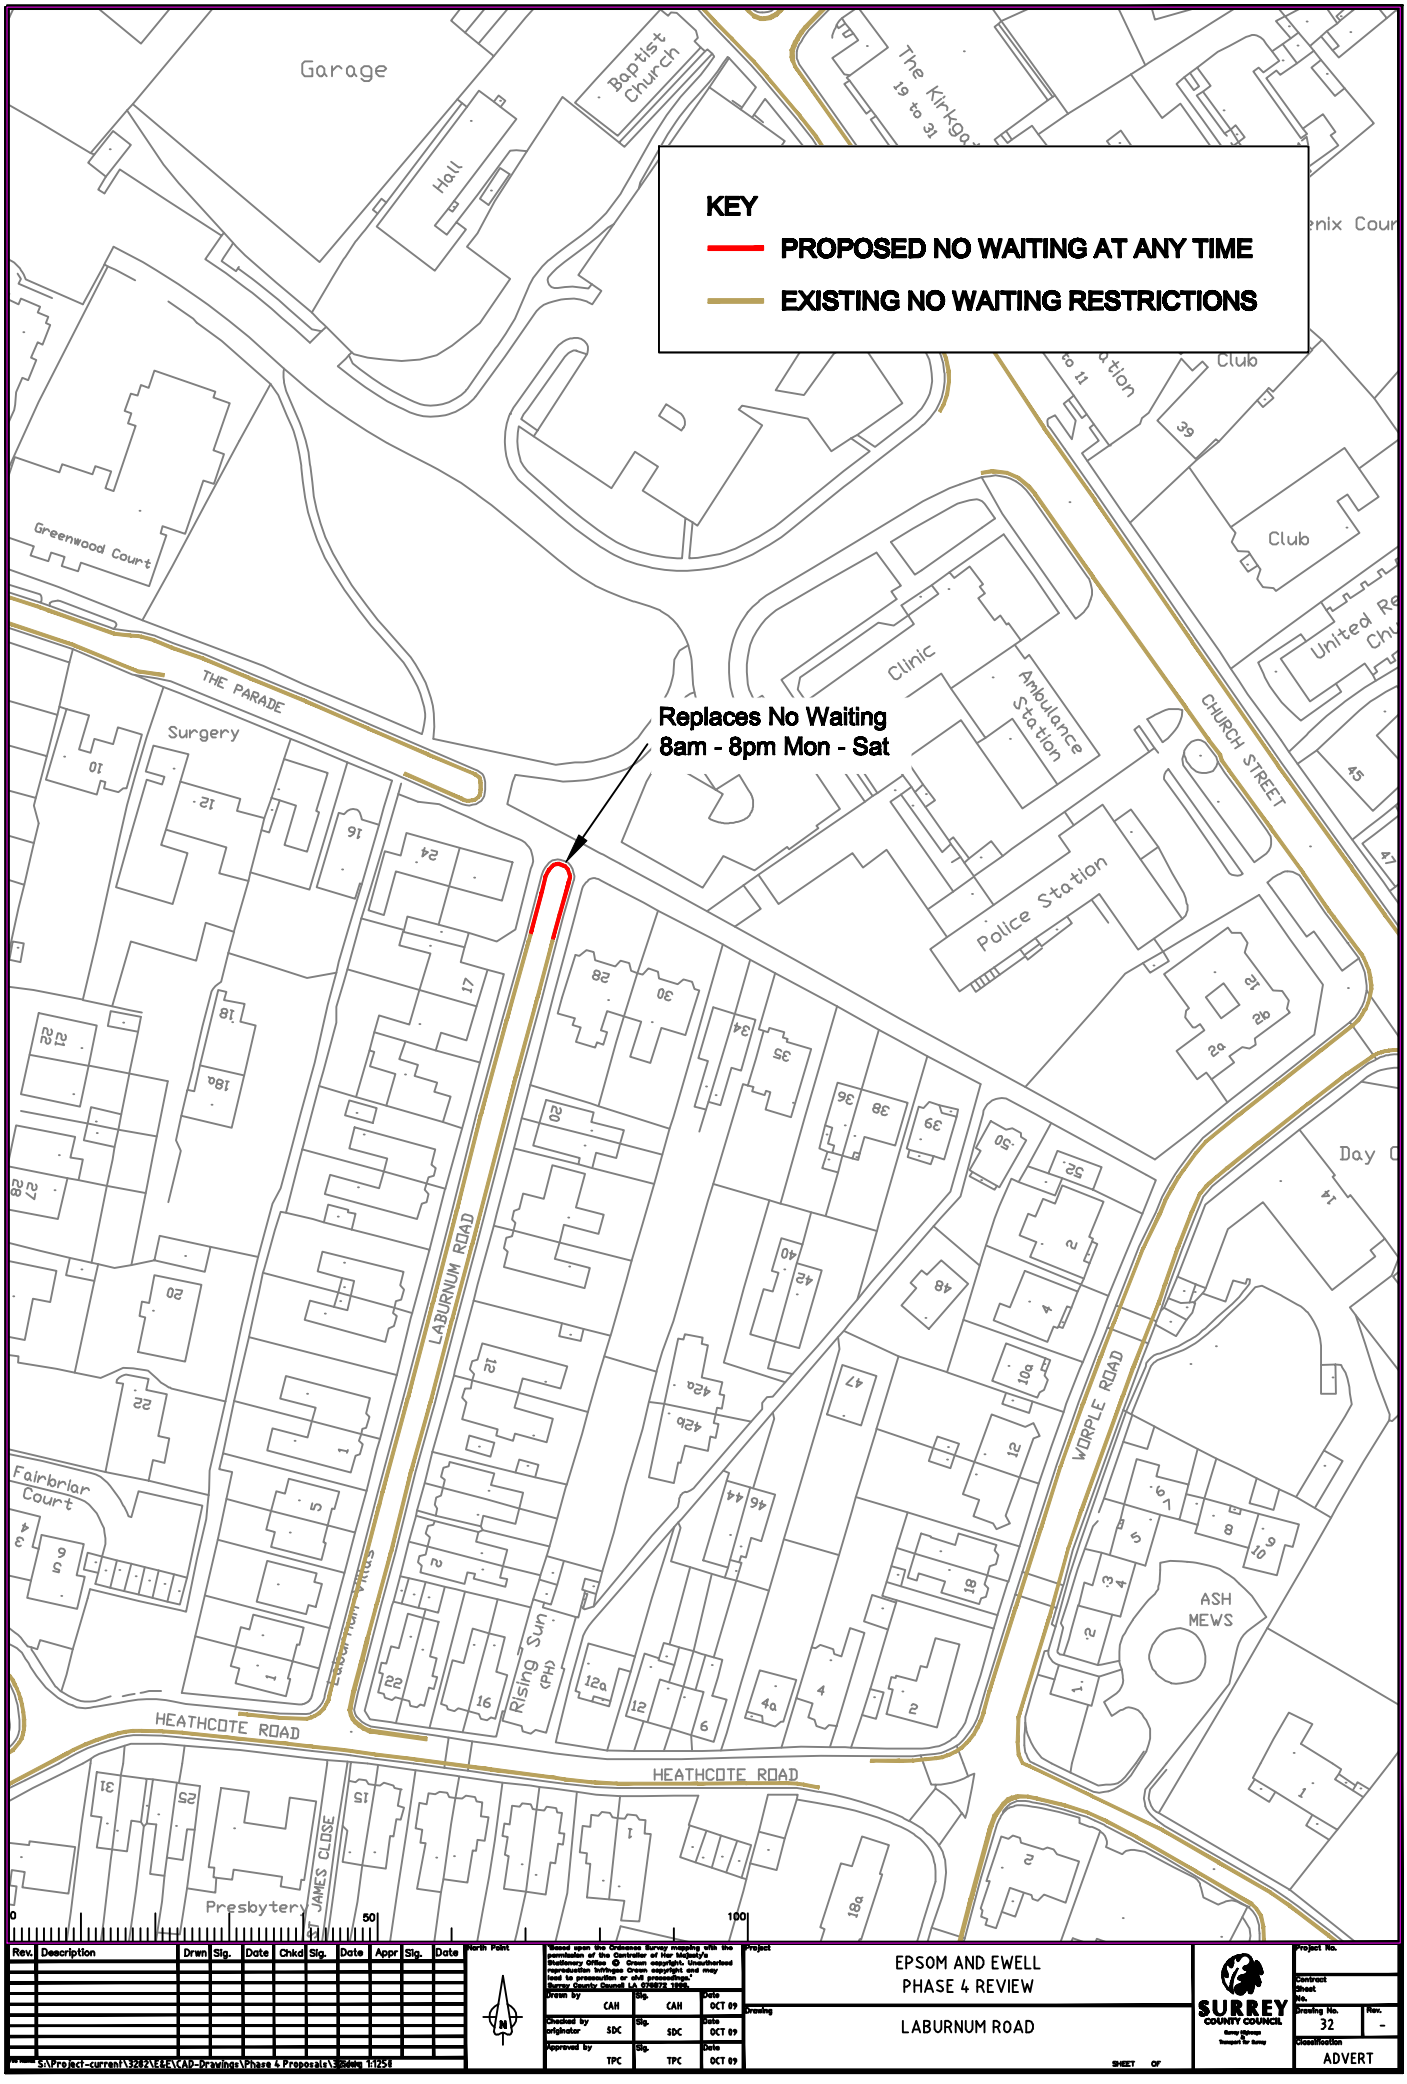


| Rev. | Description | Drwn | Sig. | Date | Chkd | Sig. | Date | Appr | Sig. | Date |
|---|---|---|---|---|---|---|---|---|---|---|

S:\Project-current\3282\EGE\CAD-Drawings\Phase 4 Proposals\Sheet 1\258

North Point

Based upon the Ordnance Survey mapping with the permission of the Controller of Her Majesty's Stationery Office © Crown copyright. Unauthorised reproduction infringes Crown copyright and may lead to prosecution or civil proceedings. Surrey County Council LA 076972 2006.

| Drawn by | Sig. | Date |
|---|---|---|
| CAH | CAH | OCT 09 |
| Checked by originator | Sig. | Date |
| SDC | SDC | OCT 09 |
| Approved by | Sig. | Date |
| TPC | TPC | OCT 09 |

Project: EPSOM AND EWELL PHASE 4 REVIEW

Drawing: LABURNUM ROAD

SHEET OF

SURREY COUNTY COUNCIL

Project No.

Contract

Sheet No.

Drawing No. 32

Rev. -

Classification ADVERT