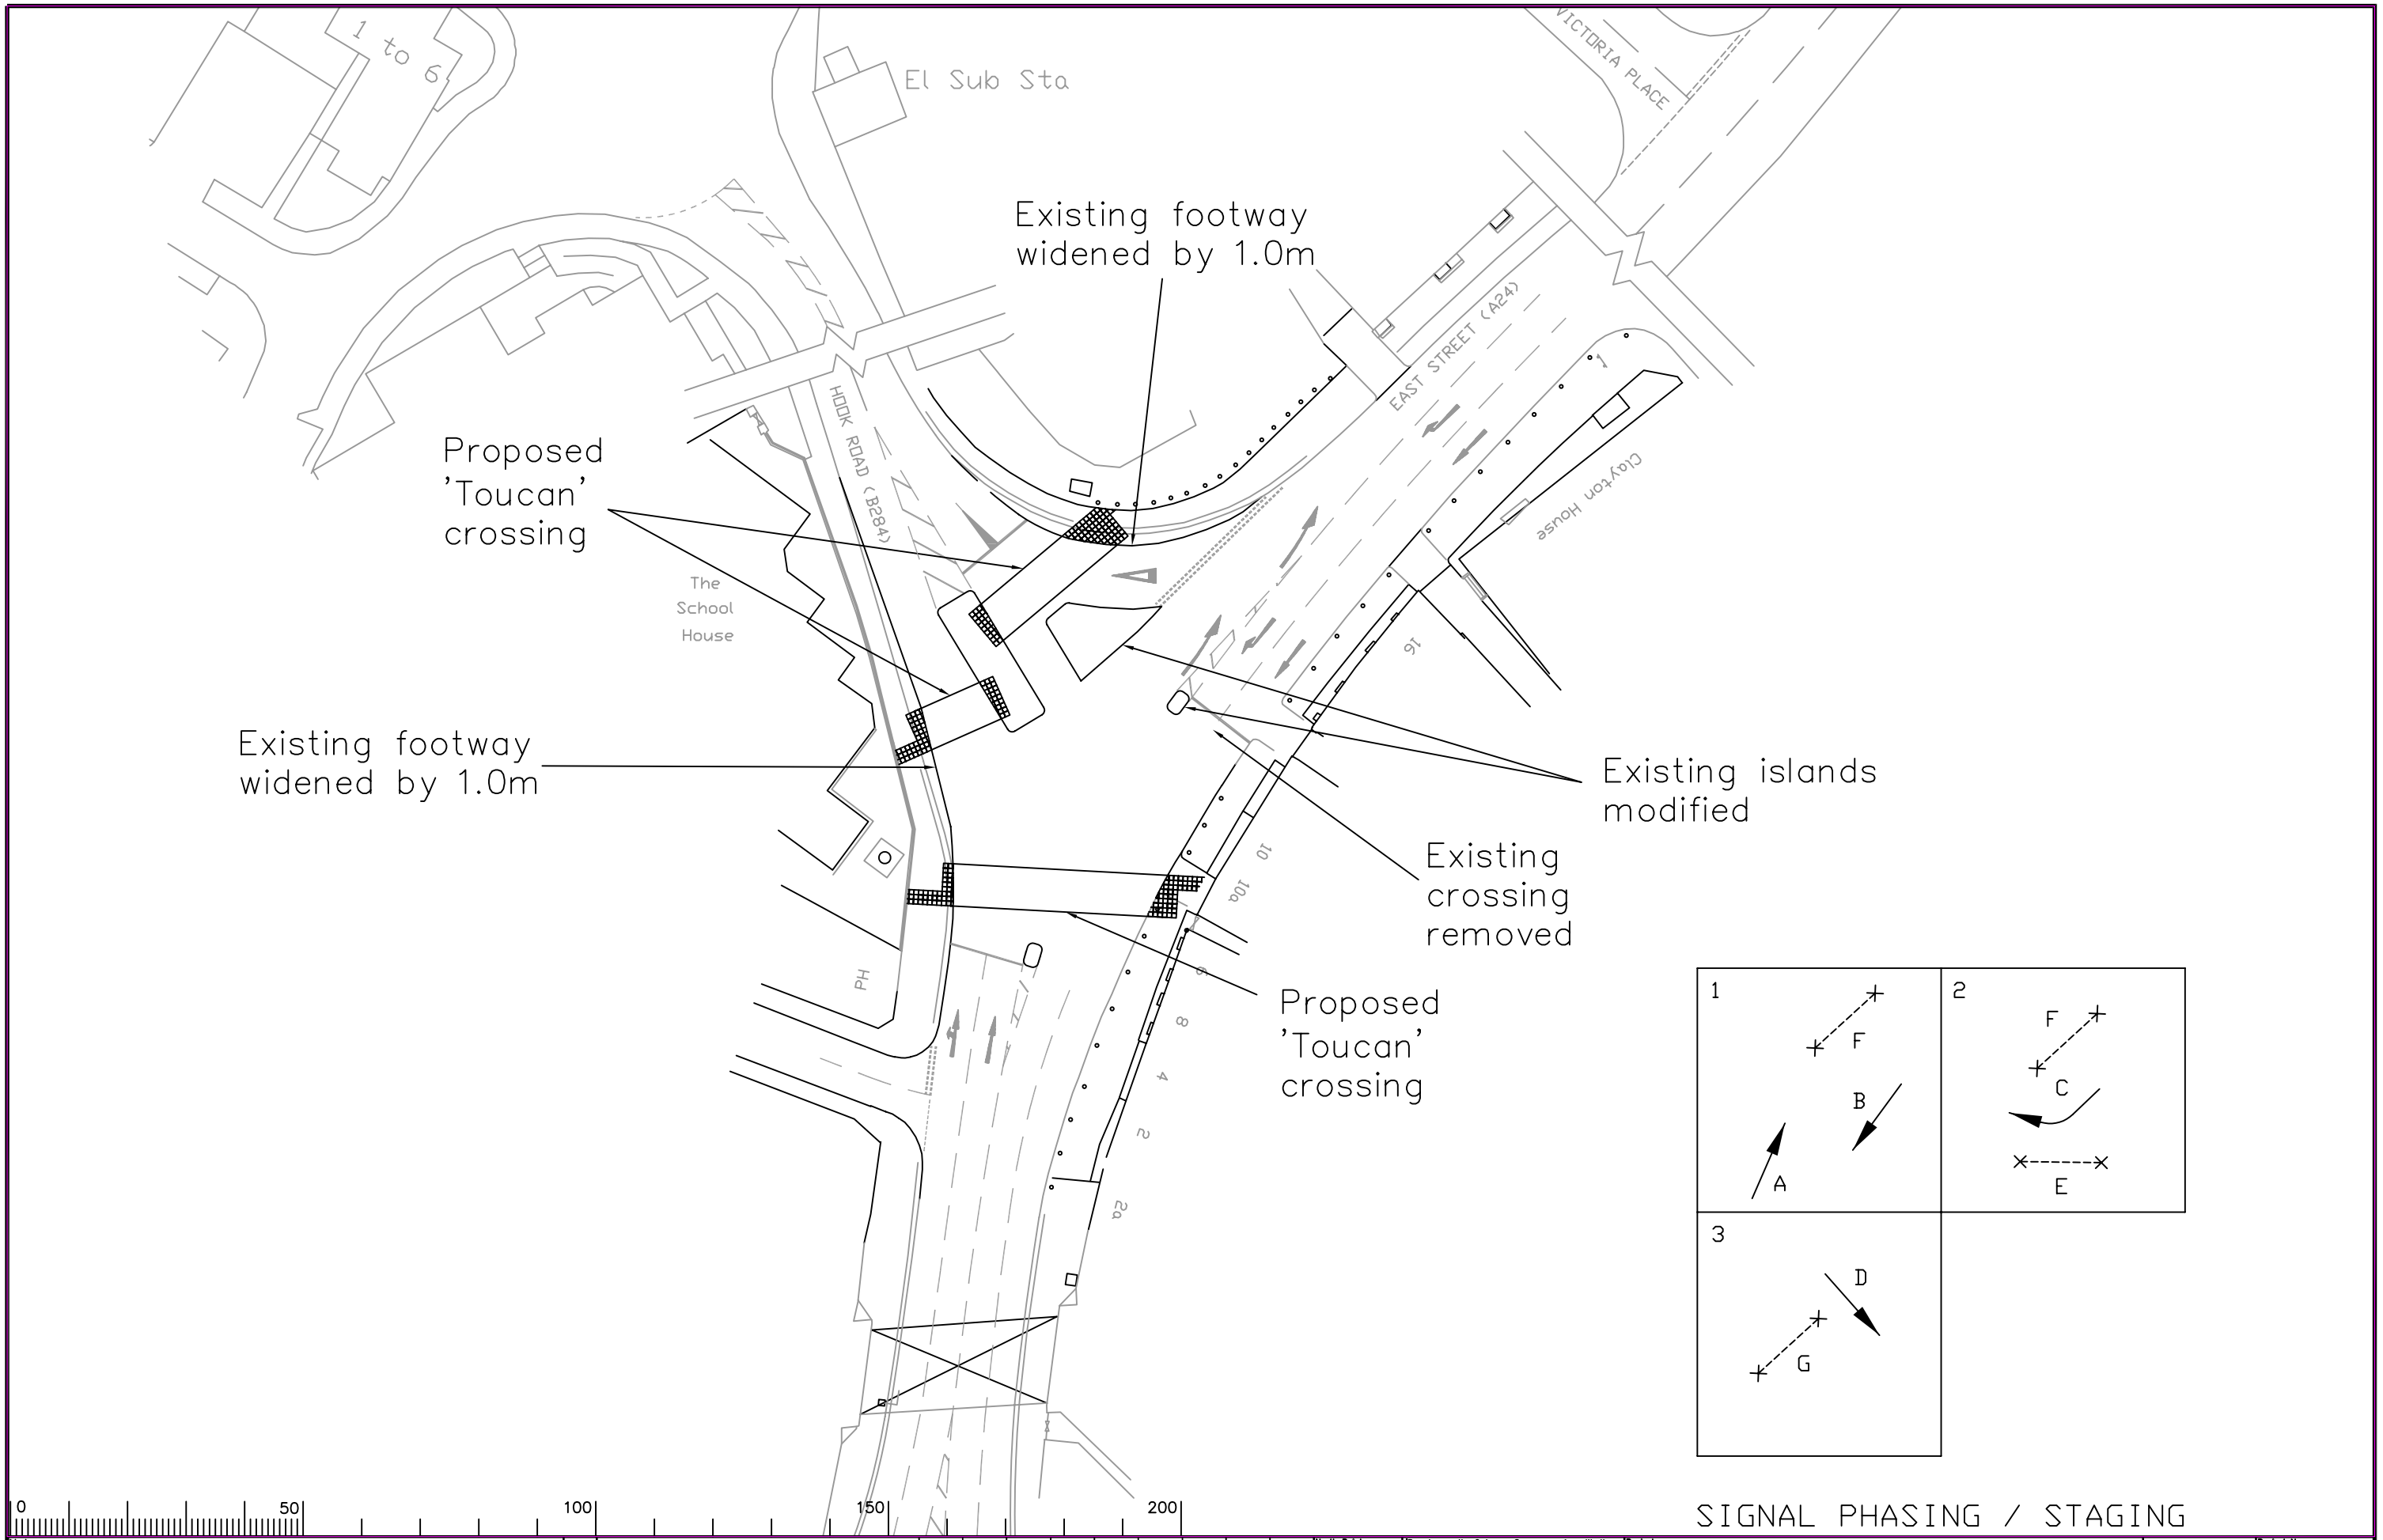

SIGNAL PHASING / STAGING

Notes

East Street
Annex A

Rev.	Description	Drwn	Sig.	Date	Chkd	Sig.	Date	Appr	Sig.	Date

File Name

Scale 1:500 @ A3

North Point

'Based upon the Ordnance Survey mapping with the permission of the Controller of Her Majesty's Stationery Office © Crown copyright. Unauthorised reproduction infringes Crown copyright and may lead to prosecution or civil proceedings.' Surrey County Council LA 076872 2003.

Drawn by SW	Sig.	Date Aug 10
Checked by originator	Sig.	Date
Approved by	Sig.	Date

Project: East Street shared cycle way

Drawing: Hook Road proposed junction reconfiguration

SHEET 1 OF 1

SURREY COUNTY COUNCIL
Environment
Head of Engineering
C.M.Fleming
B.Sc., M.Sc., C.Eng., F.I.C.E.

Project No.

Contract Sheet No.

Drawing No. | Rev. –

Classification FEAS

A3