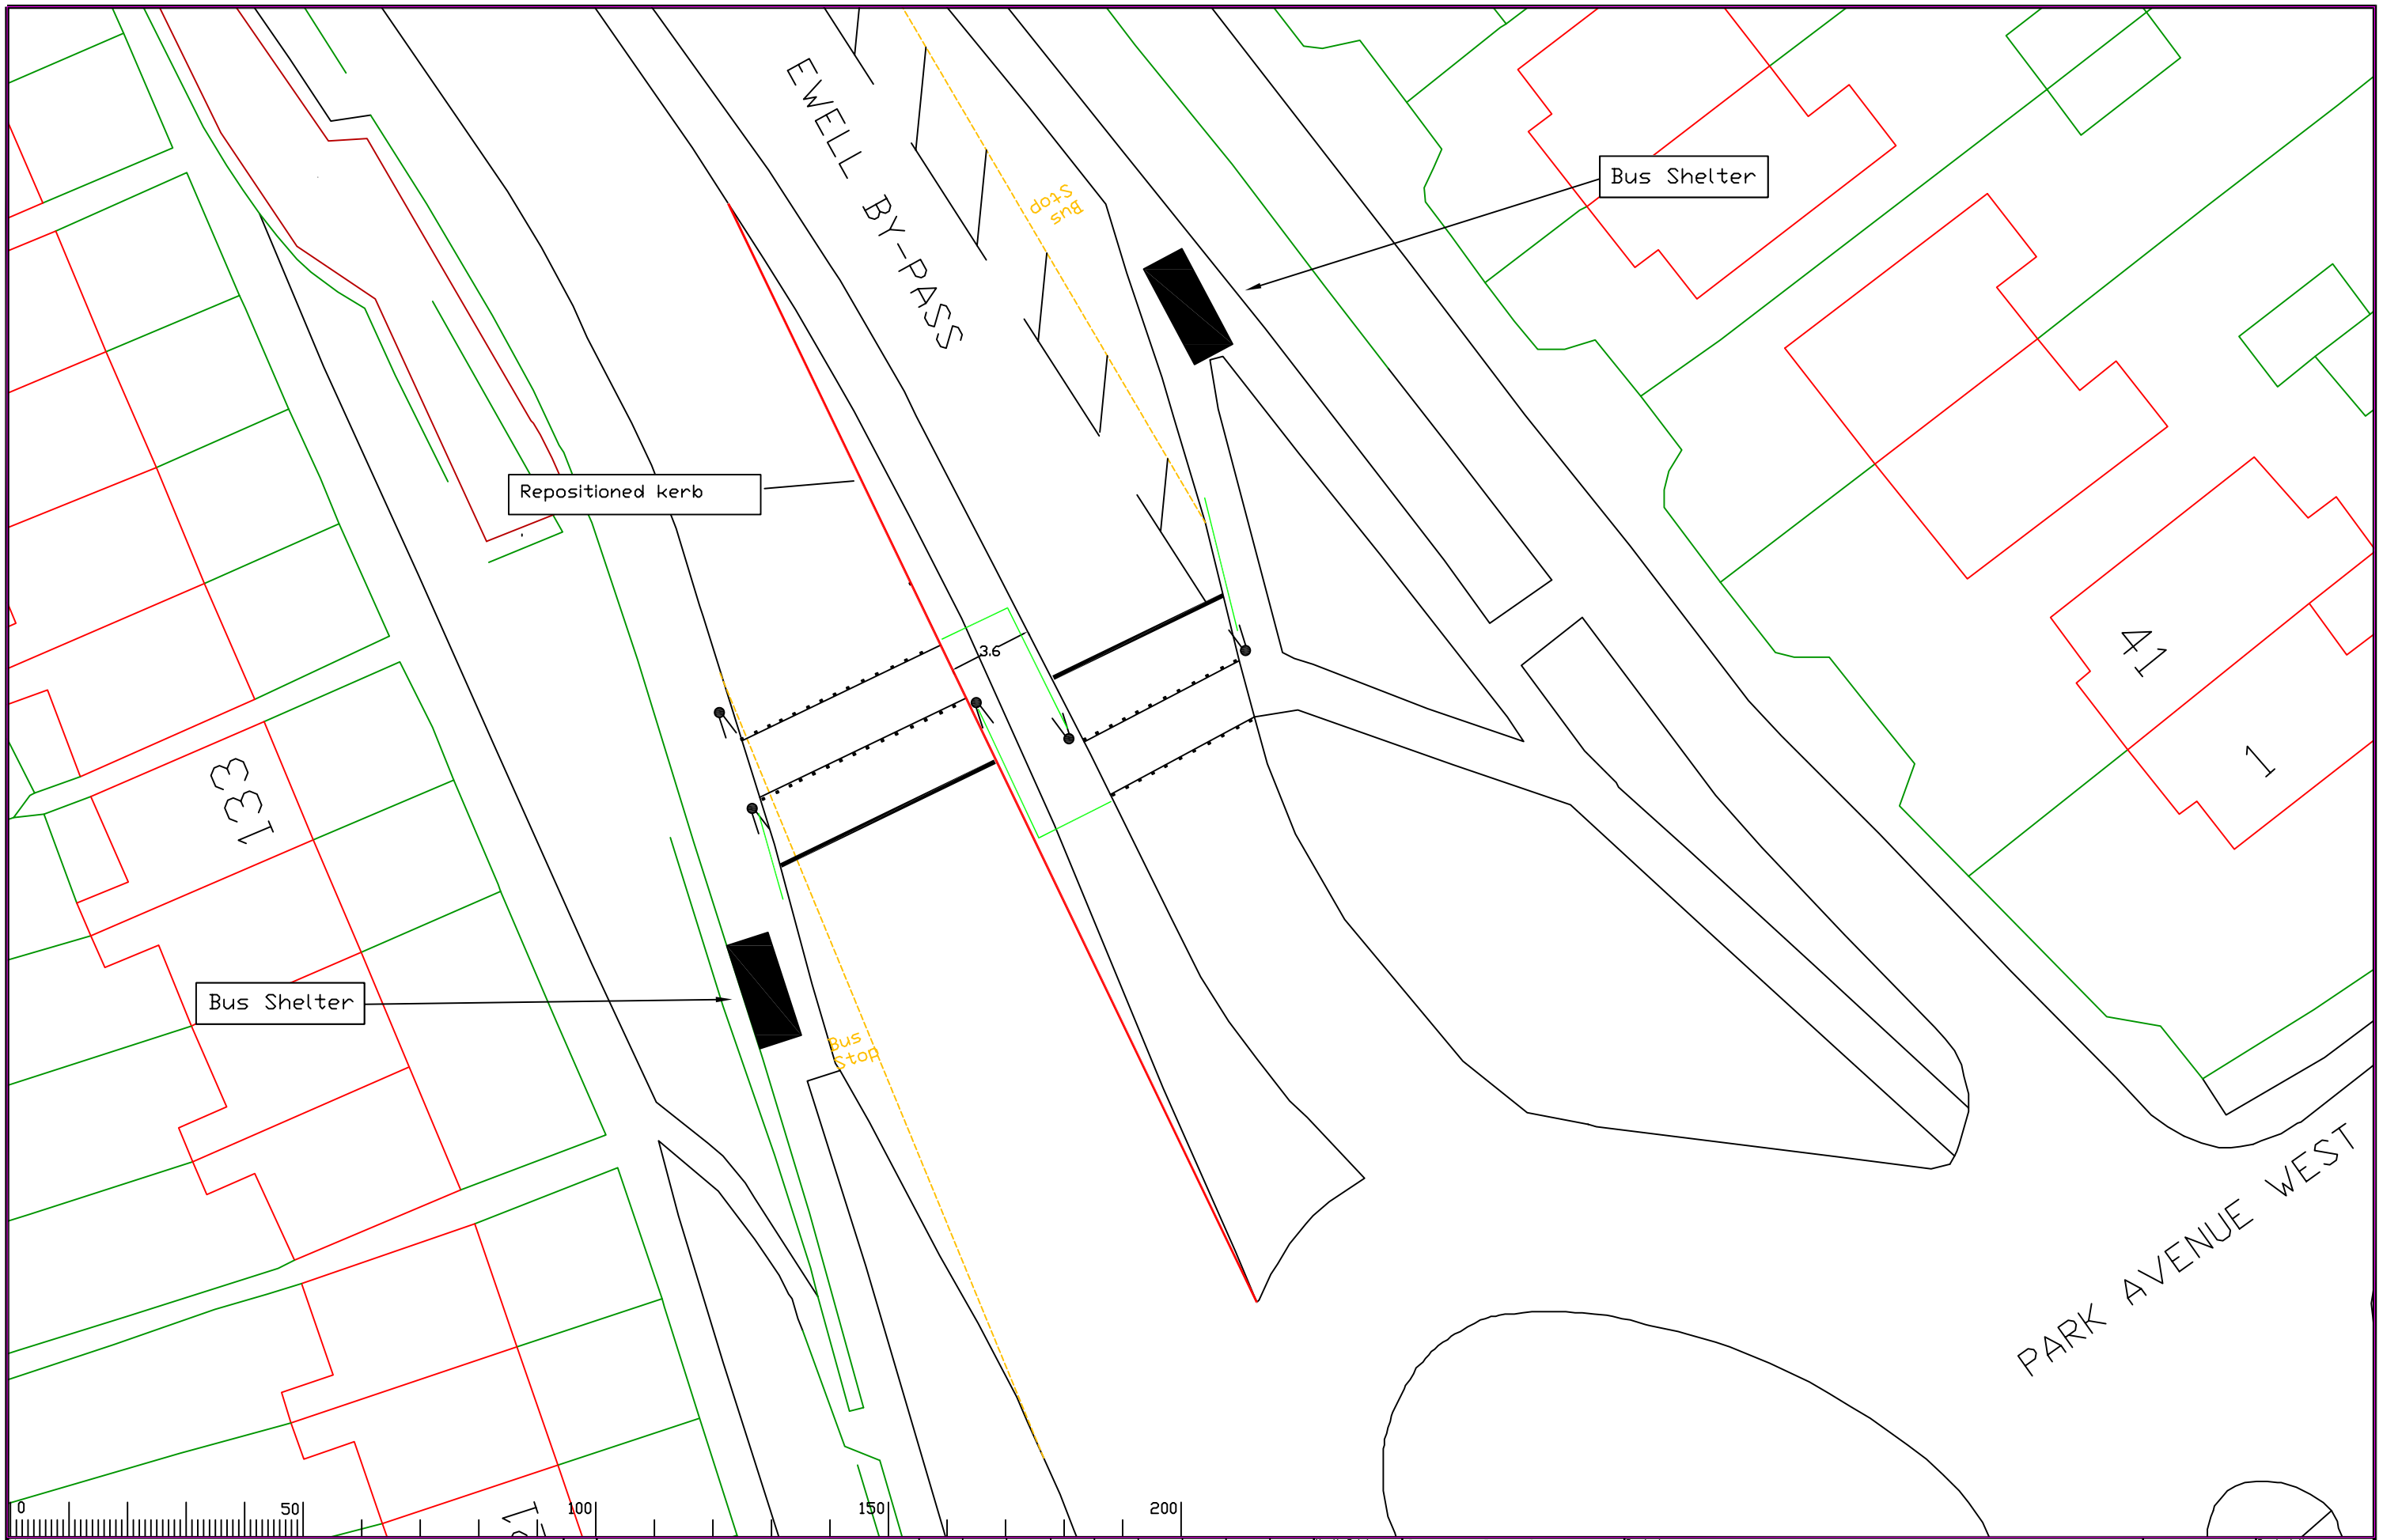

Notes

Beggars Hill
Annex A

Rev.	Description	Drwn	Sig.	Date	Chkd	Sig.	Date	Appr	Sig.	Date

File Name

Scale 1:250 @ A3

North Point

'Based upon the Ordnance Survey mapping with permission of the Controller of Her Majesty's Stationery Office© C Crown copyright. Unauthorised reproduction infringes Crown copyright and may lead to prosecution or civil proceedings.' Surrey County Council LA 076872 2003.

Drawn by SW	Sig.	Date AUG 10
Checked by originator	Sig.	Date
Approved by	Sig.	Date

Project
Beggars Hill
Roundabout

Drawing
Proposed signal controlled
pedestrian crossing

SHEET 1 OF 1

SURREY COUNTY COUNCIL
Environment
Head of Engineering
CAFinday,
B.Sc., M.Sc., C.Eng., F.I.C.E.

Project No.

Contract Sheet No.

Drawing No. | Rev. -

Classification
FEAS

A3