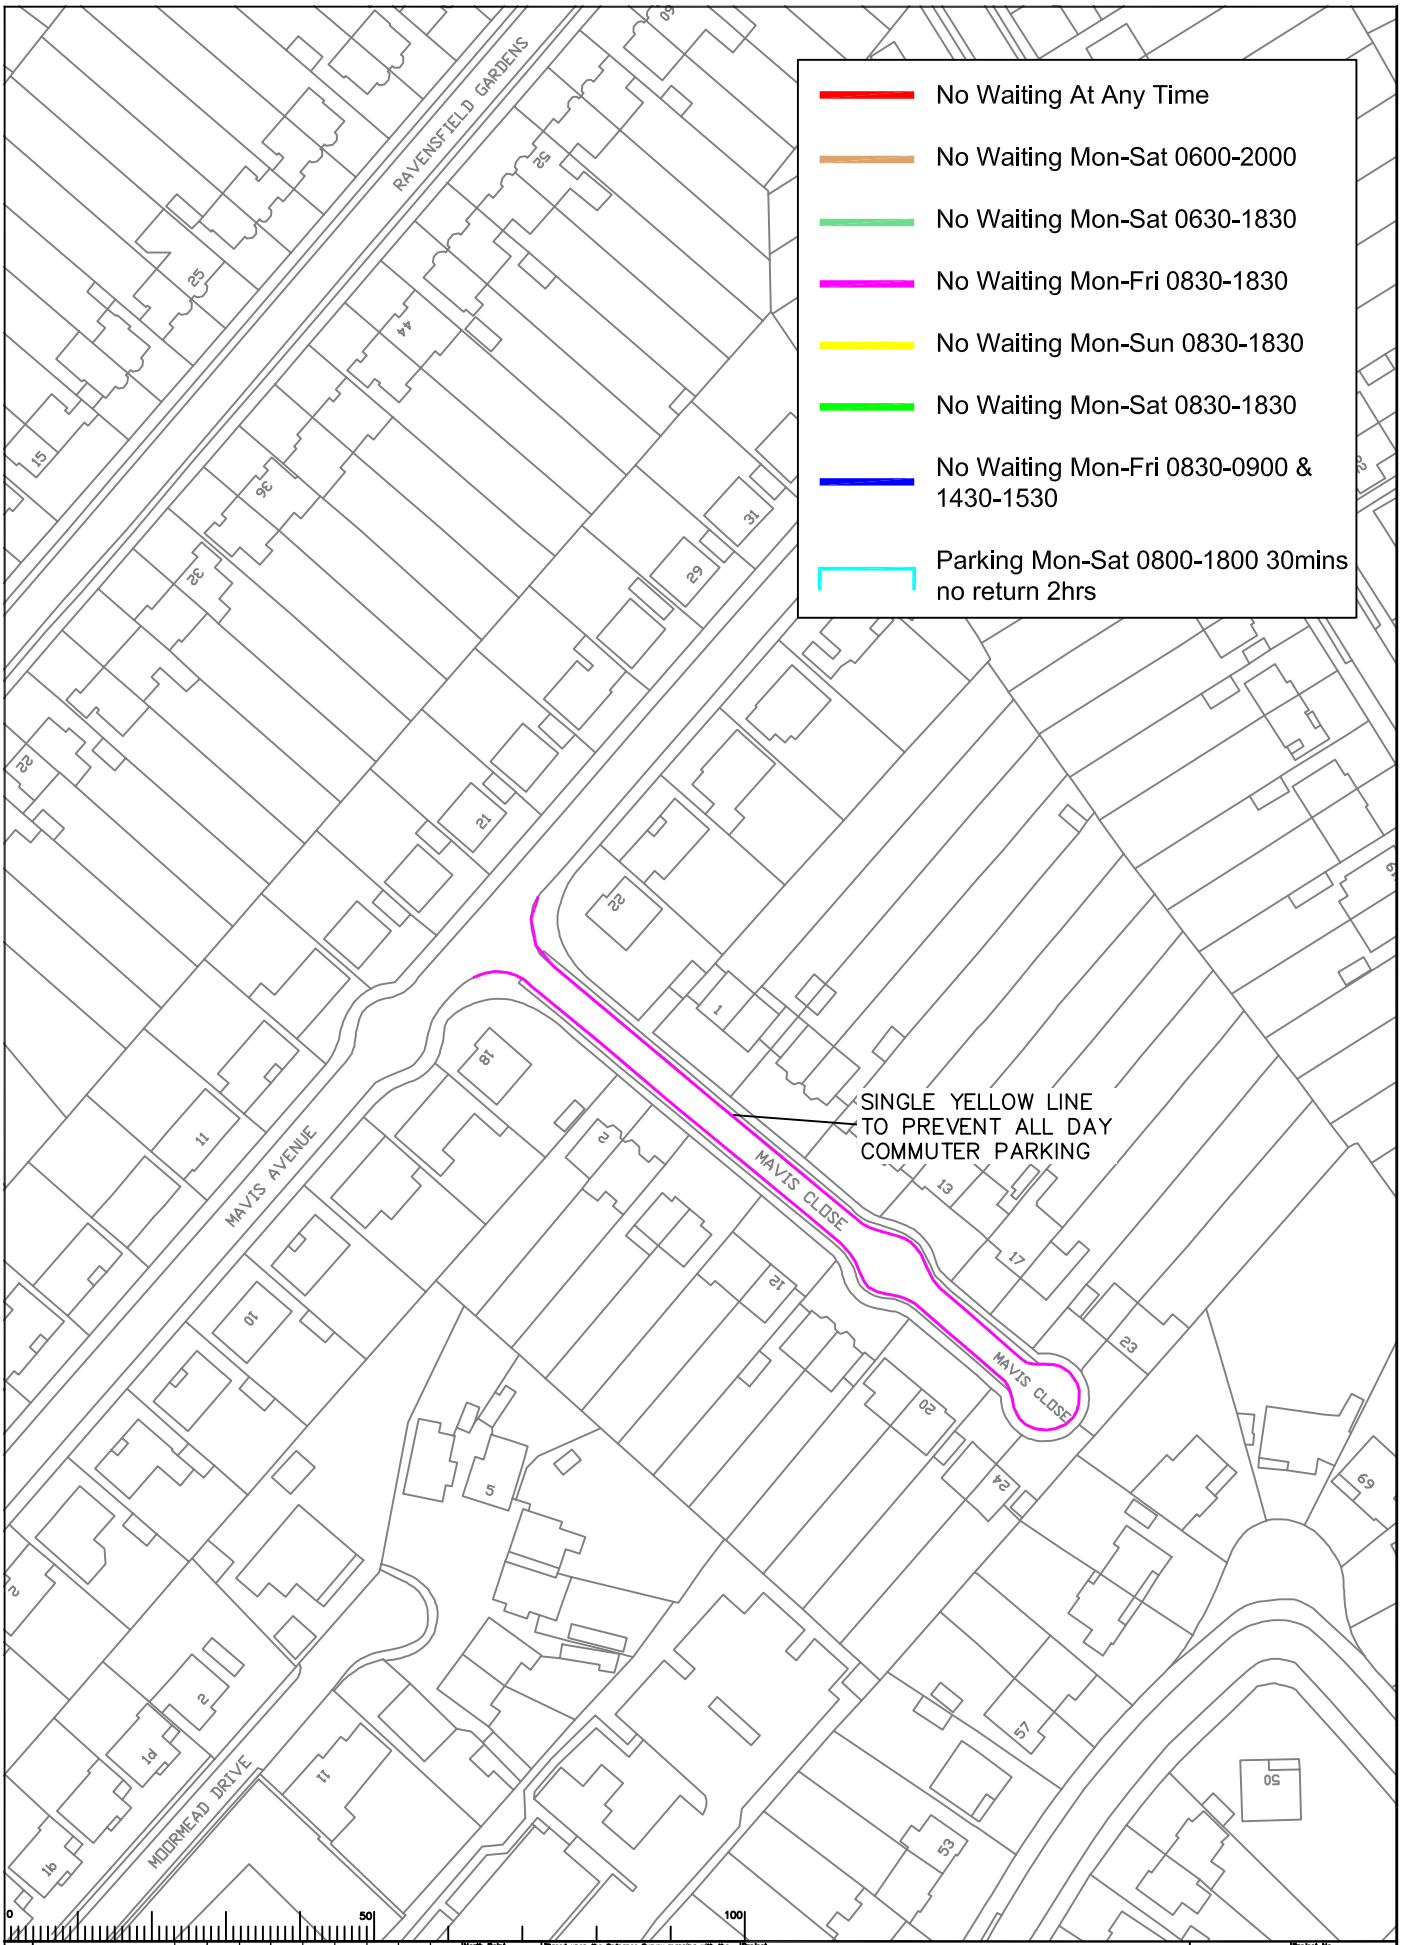

Rev.	Description	Drwn	Sig.	Date	Chkd	Sig.	Date	Appr	Sig.	Date

File Name: S:\Core\ Epsom and Ewell Phase 5 E & E phase 5_11.dwg Scale: 1:1250

North Point

"Based upon the Ordnance Survey mapping with the permission of the Controller of Her Majesty's Stationery Office © Crown copyright. Unauthorised reproduction infringes Crown copyright and may lead to prosecution or civil proceedings." Surrey County Council LA 076972 1998.

Drawn by	SDC	Sig. SDC	Date 20.11.09
Checked by originator	TPC	Sig. TPC	Date 20.11.09
Approved by	RB	Sig. RB	Date 20.11.09

Project: EPSOM AND EWELL
PROPOSED PARKING RESTRISTIONS FOR PHASE 5

Drawing: MAVIS CLOSE

SHEET OF

SURREY COUNTY COUNCIL

Project No.
Contract
Sheet No.
Drawing No. 11
Rev. -
Classification COMM