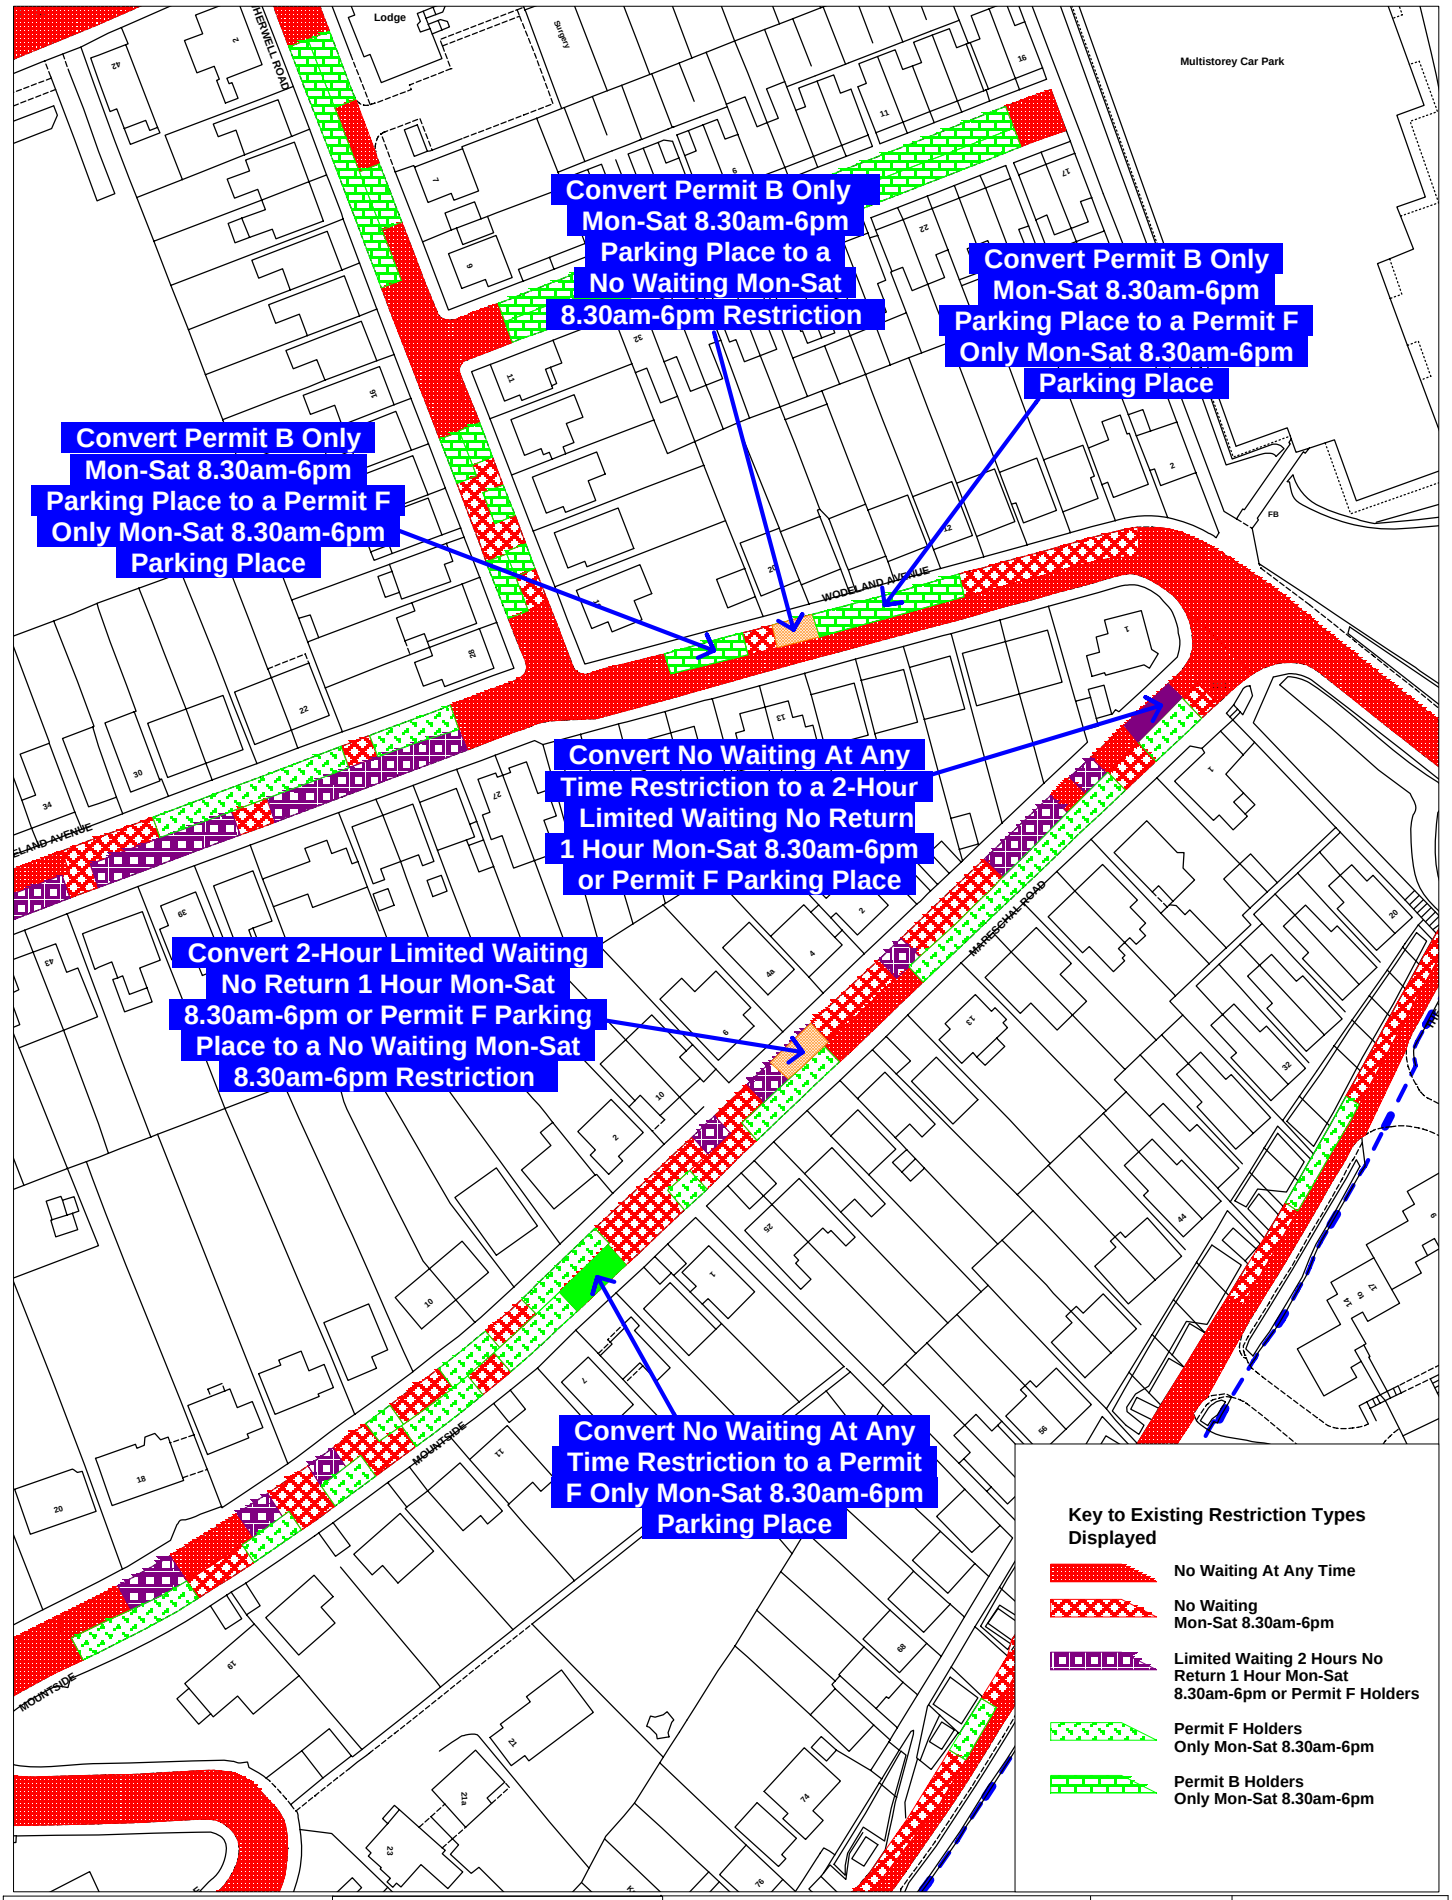

GUILDFORD BOROUGH

SURREY COUNTY COUNCIL

HMSO Crown Copyright. All rights reserved.
Licence No. 100019625, 2004

Proposed Alterations to Parking Restrictions - Wodeland Avenue & Immediate Environs

SCALE	1 : 1250
DATE	27/06/2008
DRAWING No.	GBC/APH/CPZ/07-08/WdldAv
DRAWN BY	ANDREW HARKIN