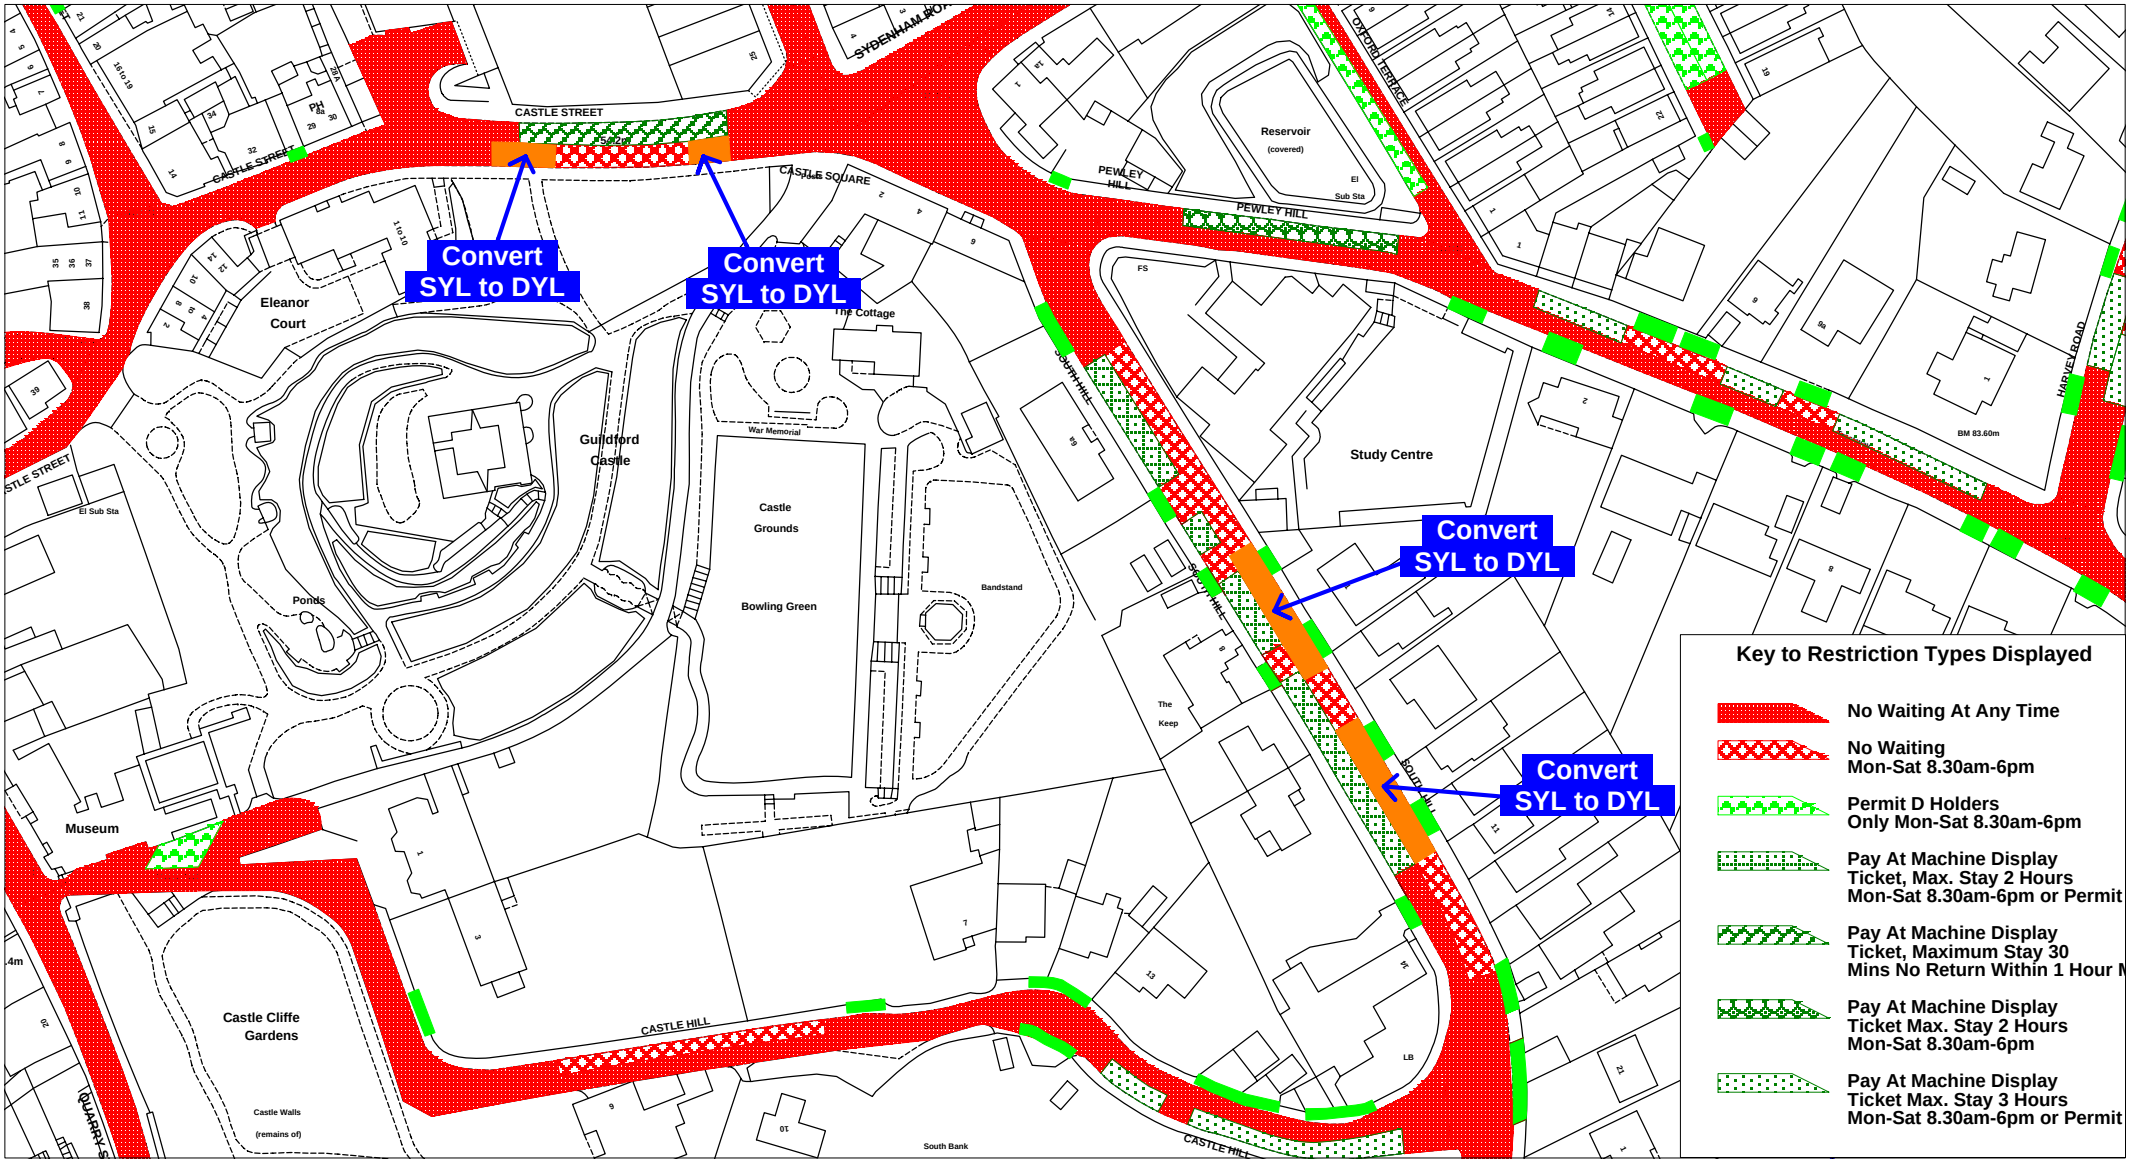

GUILDFORD BOROUGH

SURREY COUNTY COUNCIL

HMSO Crown Copyright. All rights reserved.
Licence No. 100019625, 2004

Castle Street / South Hill - Proposal

SCALE	1 : 1250
DATE	13/02/2009
DRAWING No.	GBC/APH/CastleStSouthHillA
DRAWN BY	ANDREW HARKIN