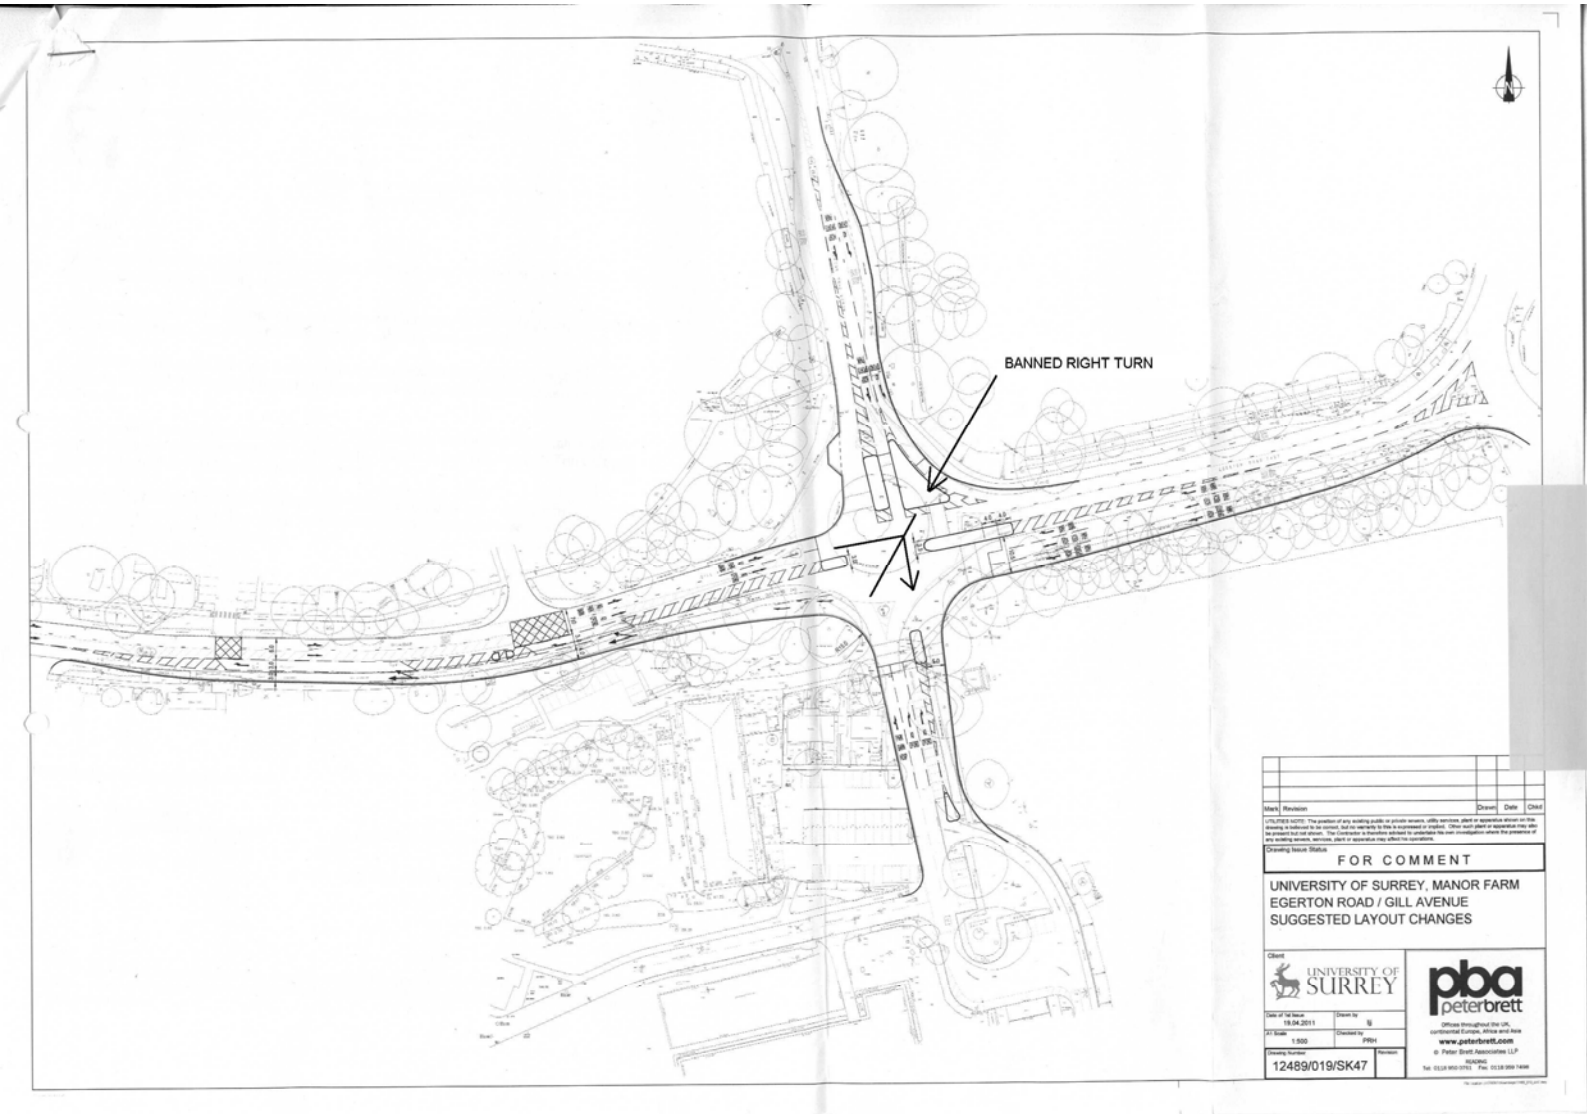

Mark	Revision	Drawn	Date	Chkd

UTILITIES NOTE: The position of any existing public or private sewers, utility services, plant or apparatus shown on this drawing is believed to be correct, but no warranty to this is expressed or implied. Other such plant or apparatus may also be present but not shown. The Contractor is therefore advised to undertake his own investigation where the presence of any existing sewers, services, plant or apparatus may affect his operations.

Drawing Issue Status

FOR COMMENT

UNIVERSITY OF SURREY, MANOR FARM
EGERTON ROAD / GILL AVENUE
SUGGESTED LAYOUT CHANGES

Client: UNIVERSITY OF SURREY

Date of Tst Issue: 19.04.2011	Drawn by: NJ
A1 Scale: 1:500	Checked by: PRH
Drawing Number: 12489/019/SK47	Revision:

pba peterbrett

Offices throughout the UK, continental Europe, Africa and Asia
www.peterbrett.com
© Peter Brett Associates LLP
READING
Tel: 0118 950 0761 Fax: 0118 959 7498