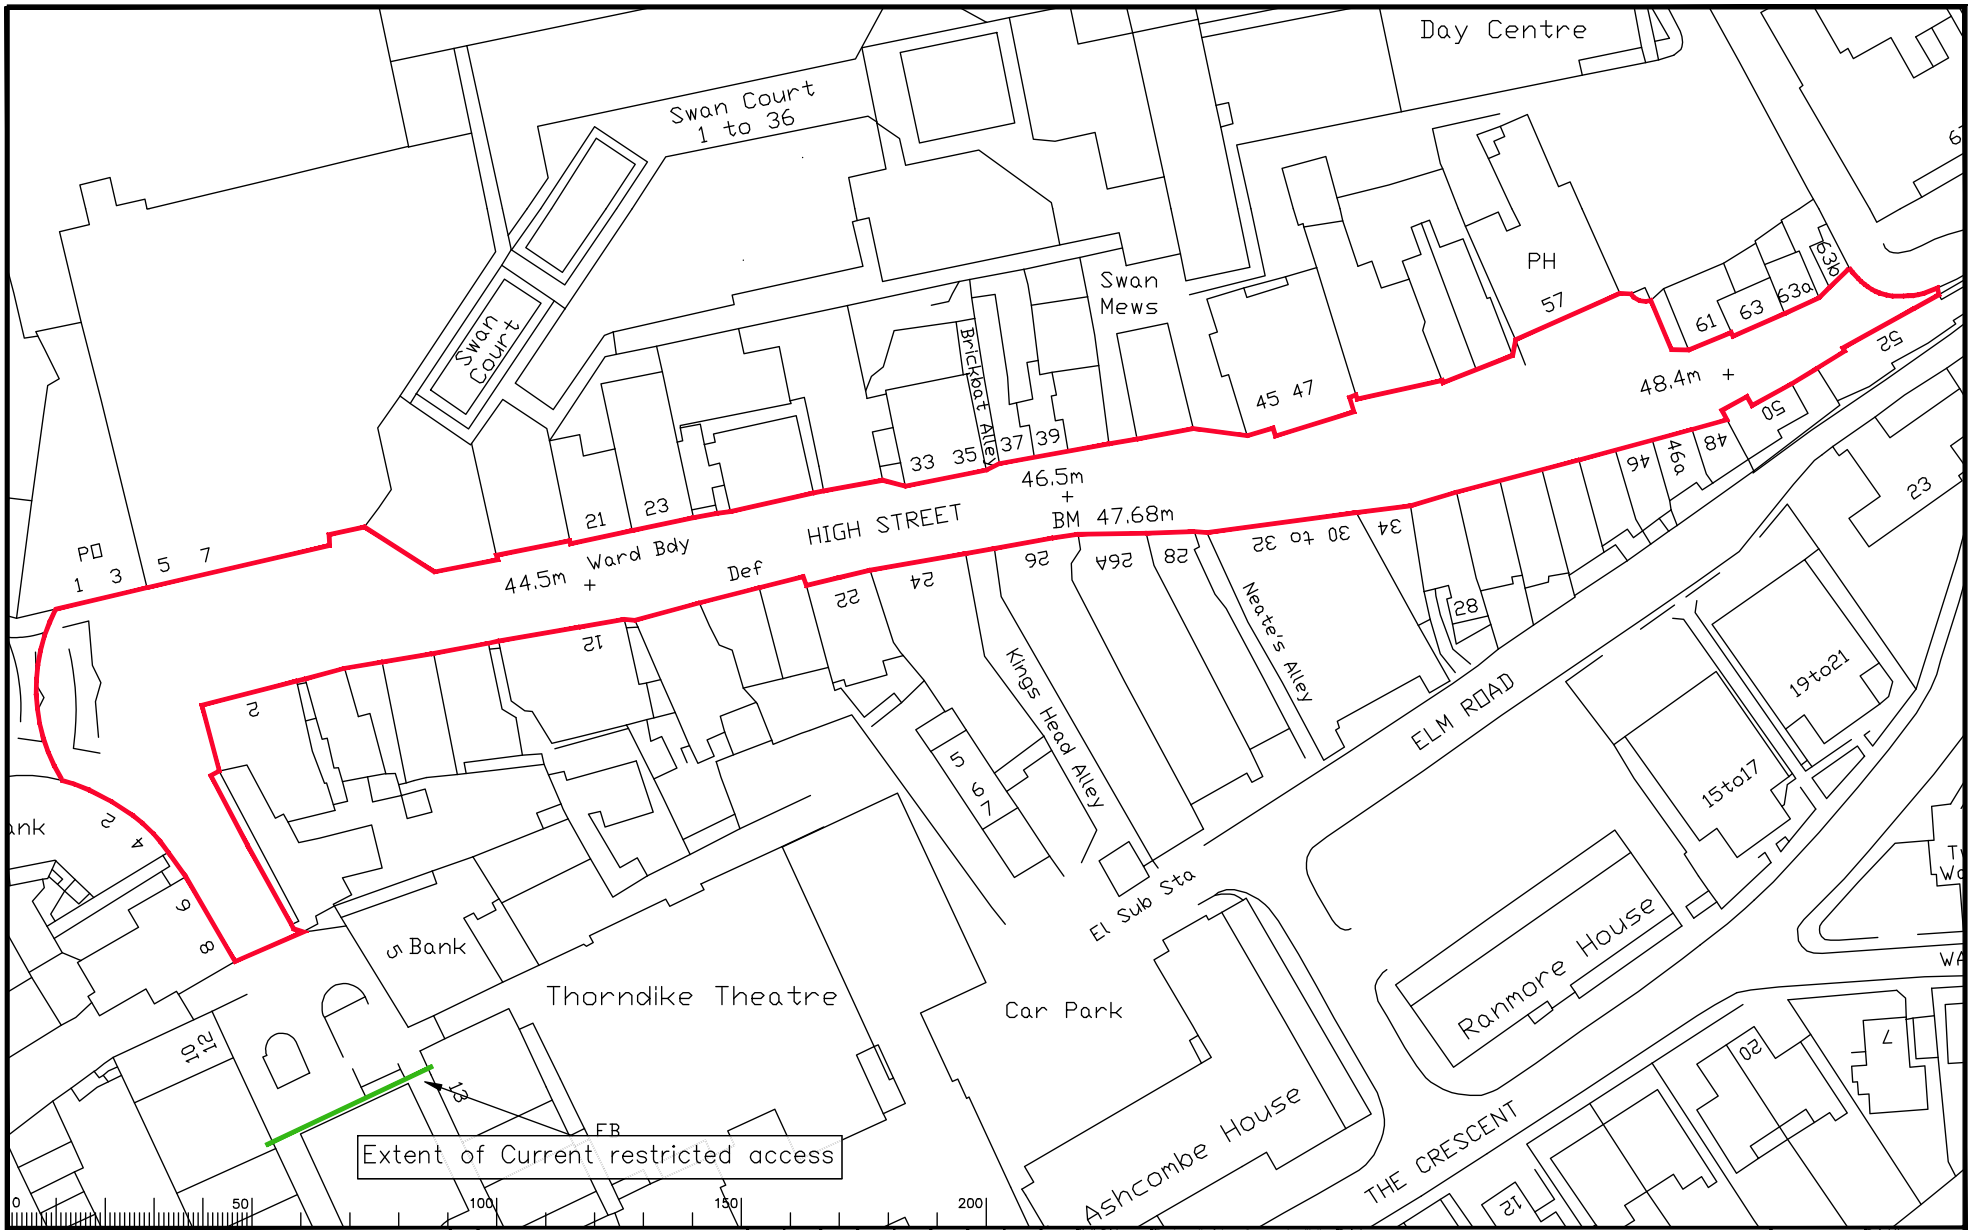

Notes

Length of road covered by new experimental Traffic Order

Rev.	Description	Drwn	Sig.	Date	Chkd	Sig.	Date	Appr	Sig.	Date

Scale NTS

North Point

Based upon the Ordnance Survey mapping with the permission of the Controller of Her Majesty's Stationery Office © Crown copyright. Unauthorised reproduction infringes Crown copyright and may lead to prosecution or civil proceedings. Surrey County Council LA 078672 1998.

Drawn by	Sig.	Date
CS		01/06/19
Checked by originator	Sig.	Date
Approved by	Sig.	Date

Project: High Street/Church Street Leatherhead

Drawing: New T.R.O

SHEET 1 OF 1

SURREY COUNTY COUNCIL

Project No.

Contract Sheet No.

Drawing No. | Rev. A

Classification: DRAFT

A3