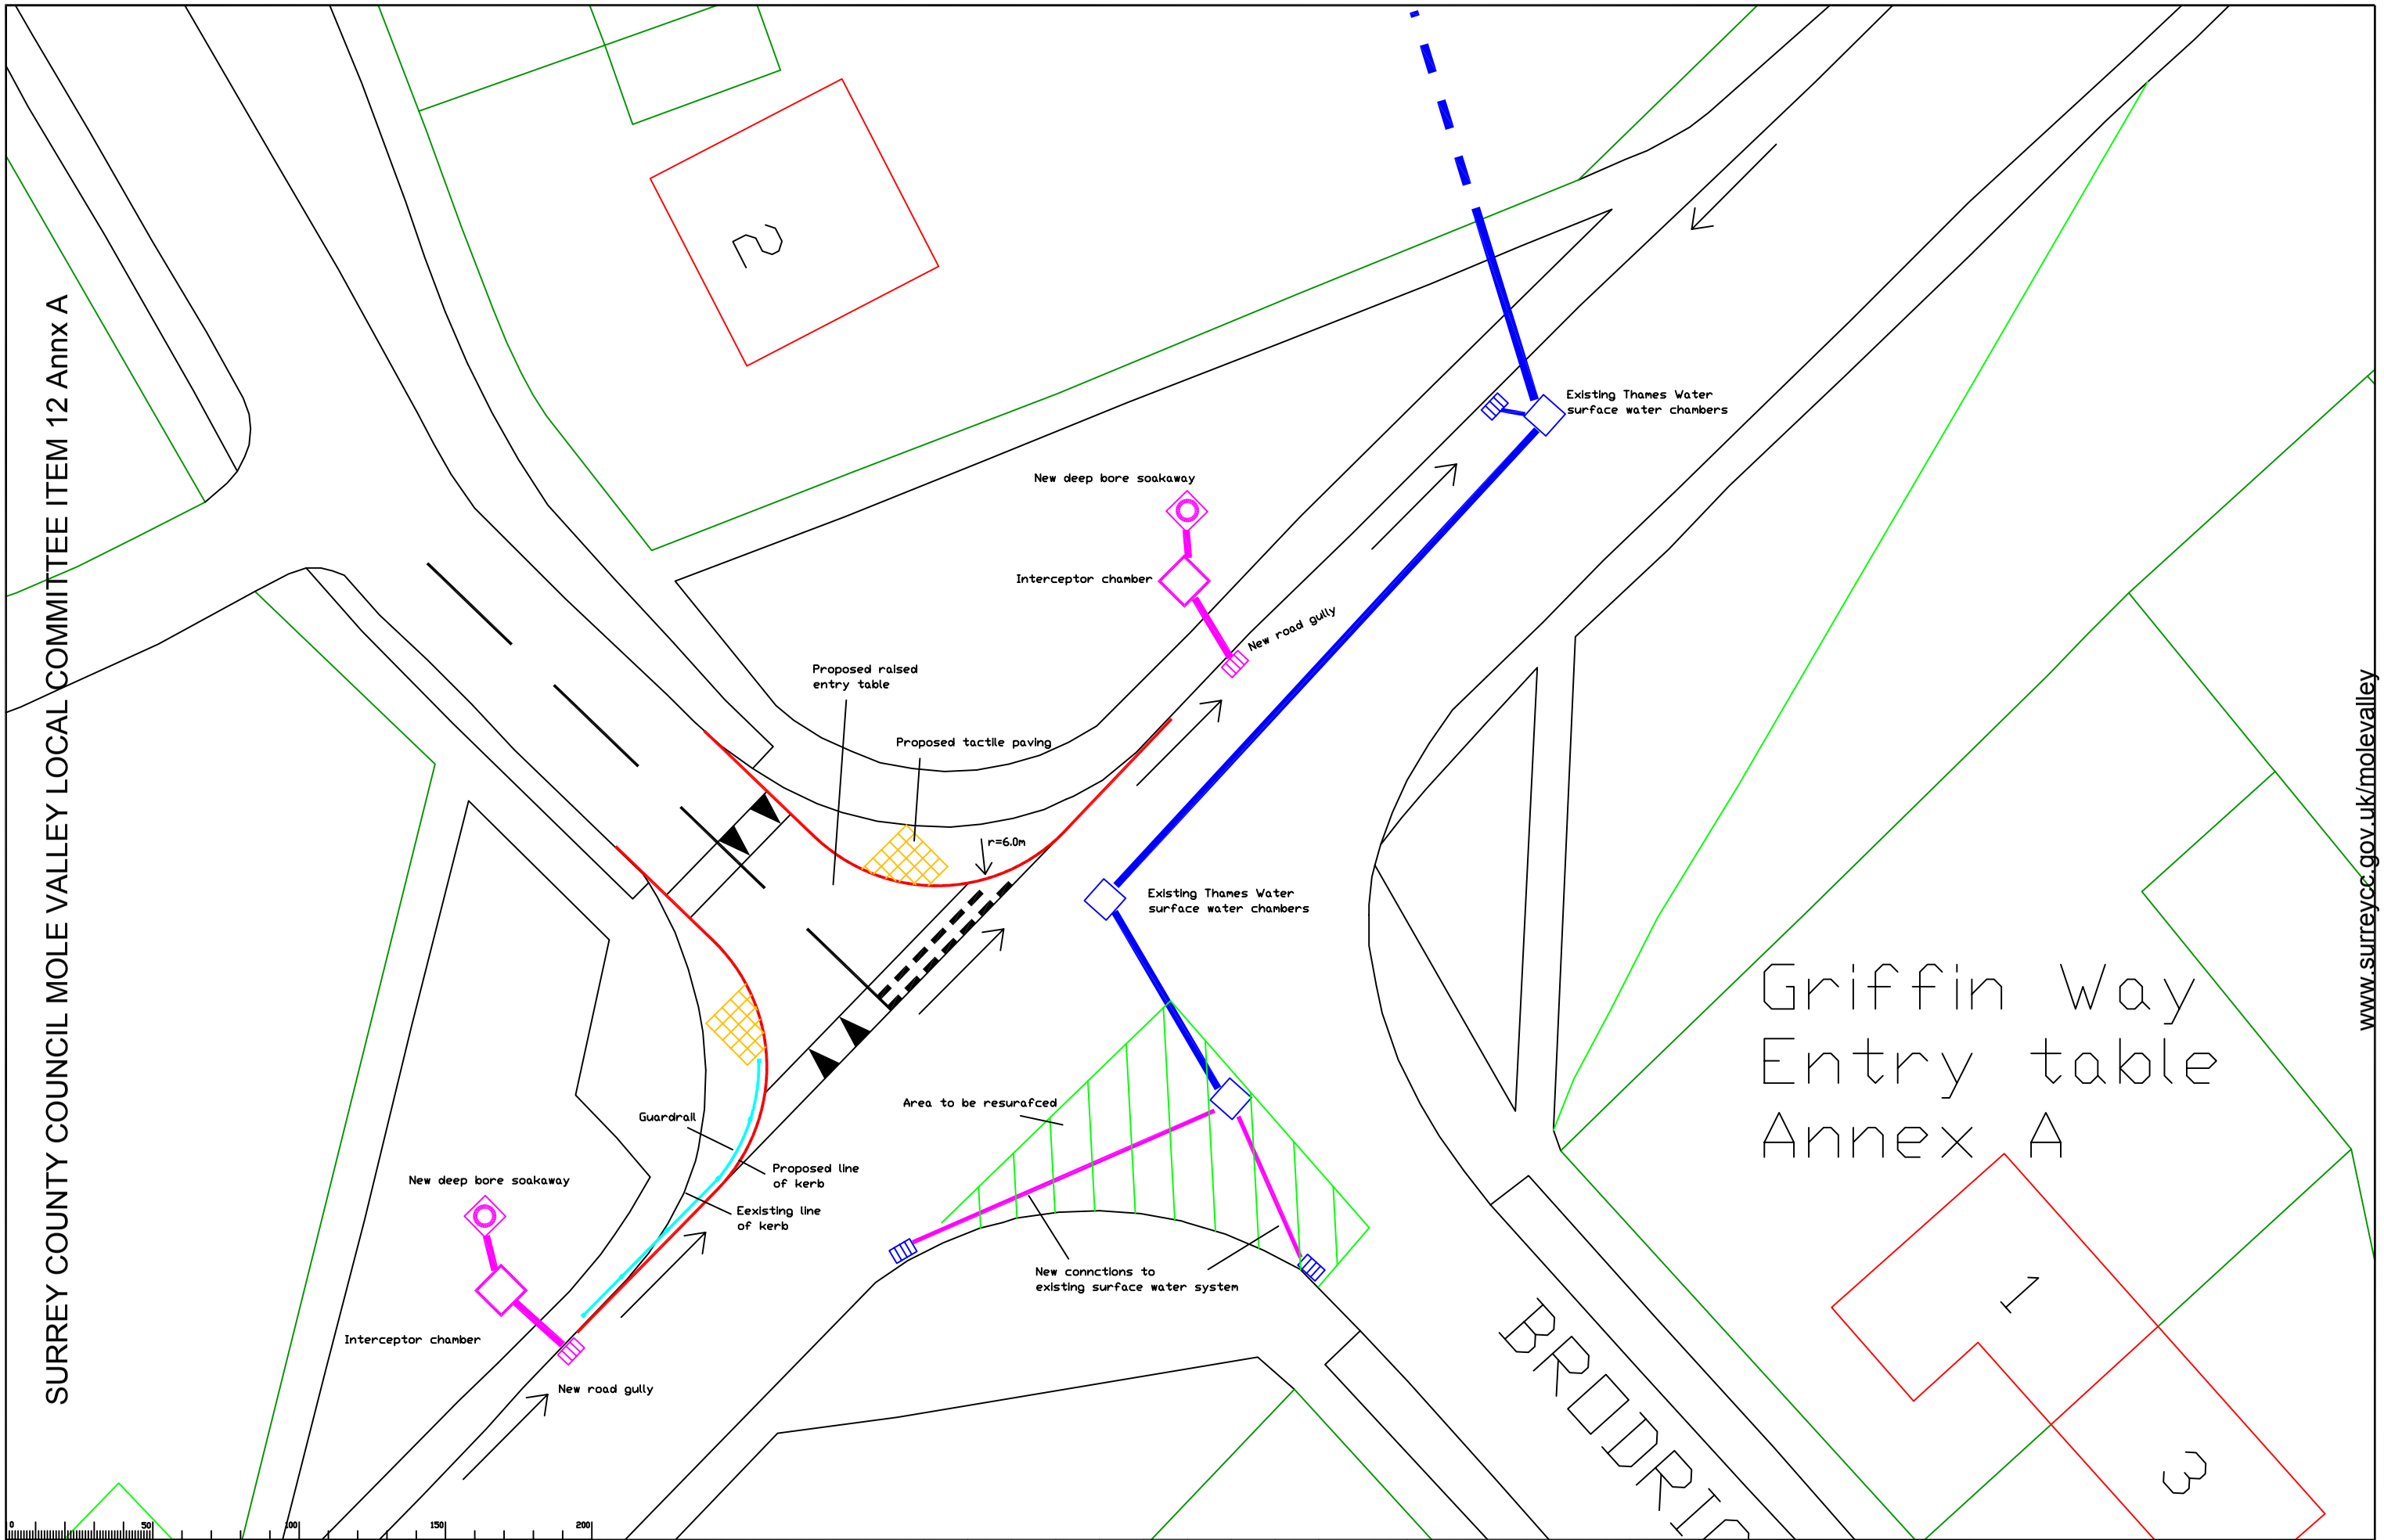

www.surreycc.gov.uk/molevalley

Notes

Rev.	Description	Drwn	Sig.	Date	Chkd	Sig.	Date	Appr	Sig.	Date

File Name

Scale 1:100 @A1

North Point

'Based upon the Ordnance Survey mapping with permission of the Controller of Her Majesty's Stationery Office© C Crown copyright. Unauthorised reproduction infringes Crown copyright and may lead to prosecution or civil proceedings.' Surrey County Council LA 076872 2002.

Drawn by	Sig.	Date Nov 2010
Checked by originator	Sig.	Date
Approved by	Sig.	Date

Project

Guildford Road
junction of Griffin Way

Drawing

Proposed drainage arrangements
and entry table

SHEET 1 OF 1

SURREY COUNTY COUNCIL

Project No.

Contract Sheet No.

Drawing No. | Rev. –

Classification
DESIGN

A1