ANNEX 1

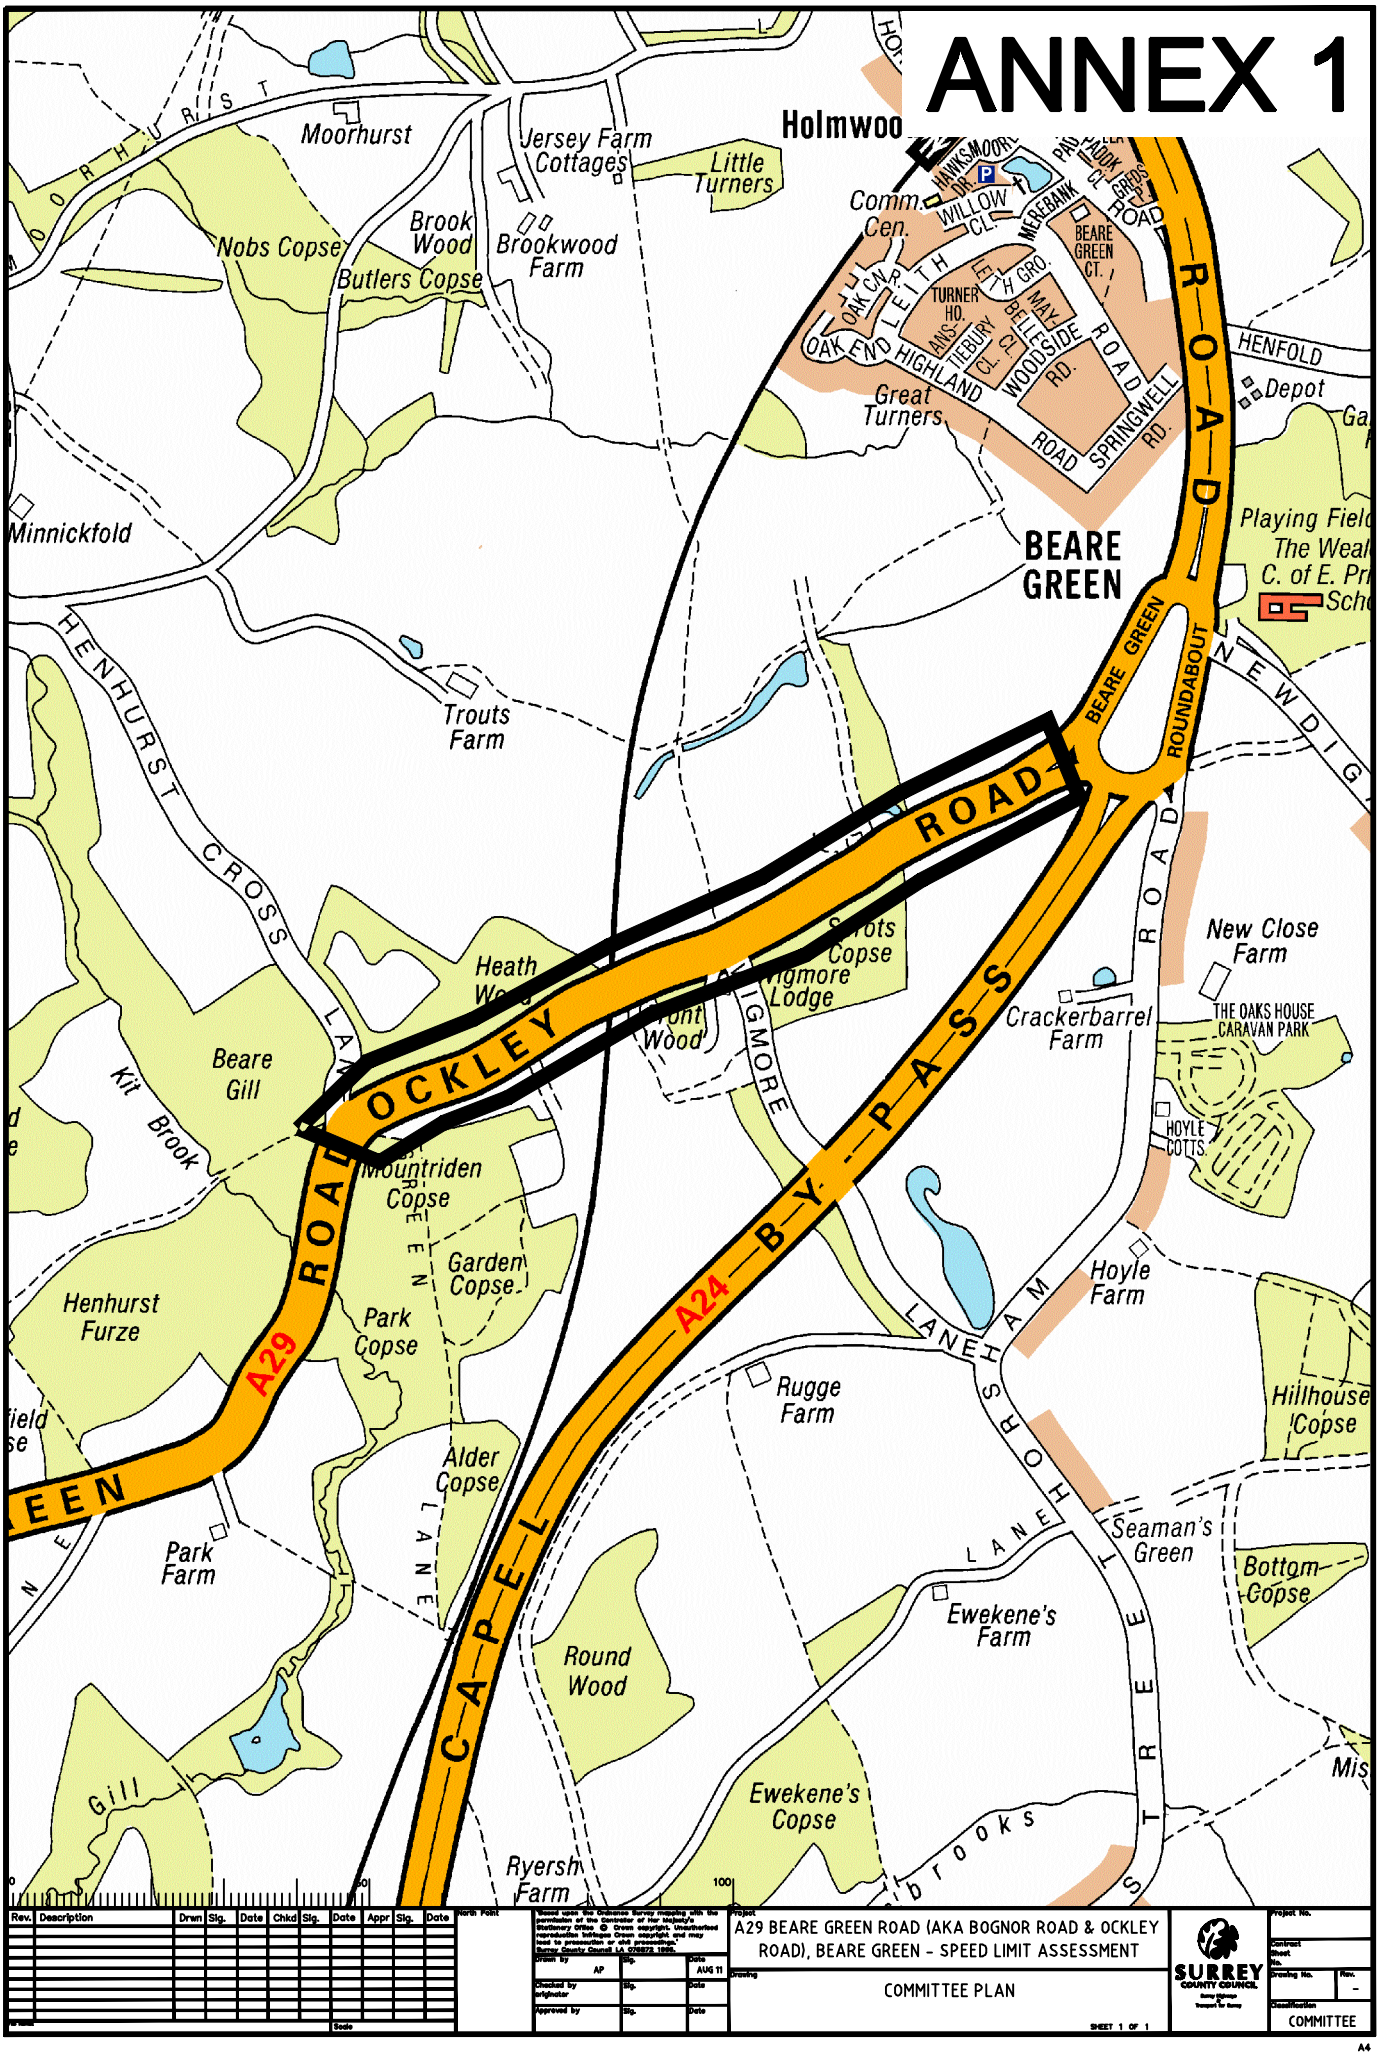

Rev.	Description	Drwn	Sig.	Date	Chkd	Sig.	Date	Appr	Sig.	Date

North Point

Based upon the Ordnance Survey mapping with the permission of the Controller of Her Majesty's Stationery Office © Crown copyright. Unauthorised reproduction infringes Crown copyright and may lead to prosecution or civil proceedings. Surrey County Council LA 076972 1998.

Drawn by	AP	Sig.	Date AUG 11
Checked by originator		Sig.	Date
Approved by		Sig.	Date

Project: A29 BEARE GREEN ROAD (AKA BOGNOR ROAD & OCKLEY ROAD), BEARE GREEN - SPEED LIMIT ASSESSMENT

Drawing: COMMITTEE PLAN

SHEET 1 OF 1

SURREY COUNTY COUNCIL

Project No.

Contract

Sheet No.

Drawing No. -

Rev. -

Classification: COMMITTEE

A4