## ANNEX 1

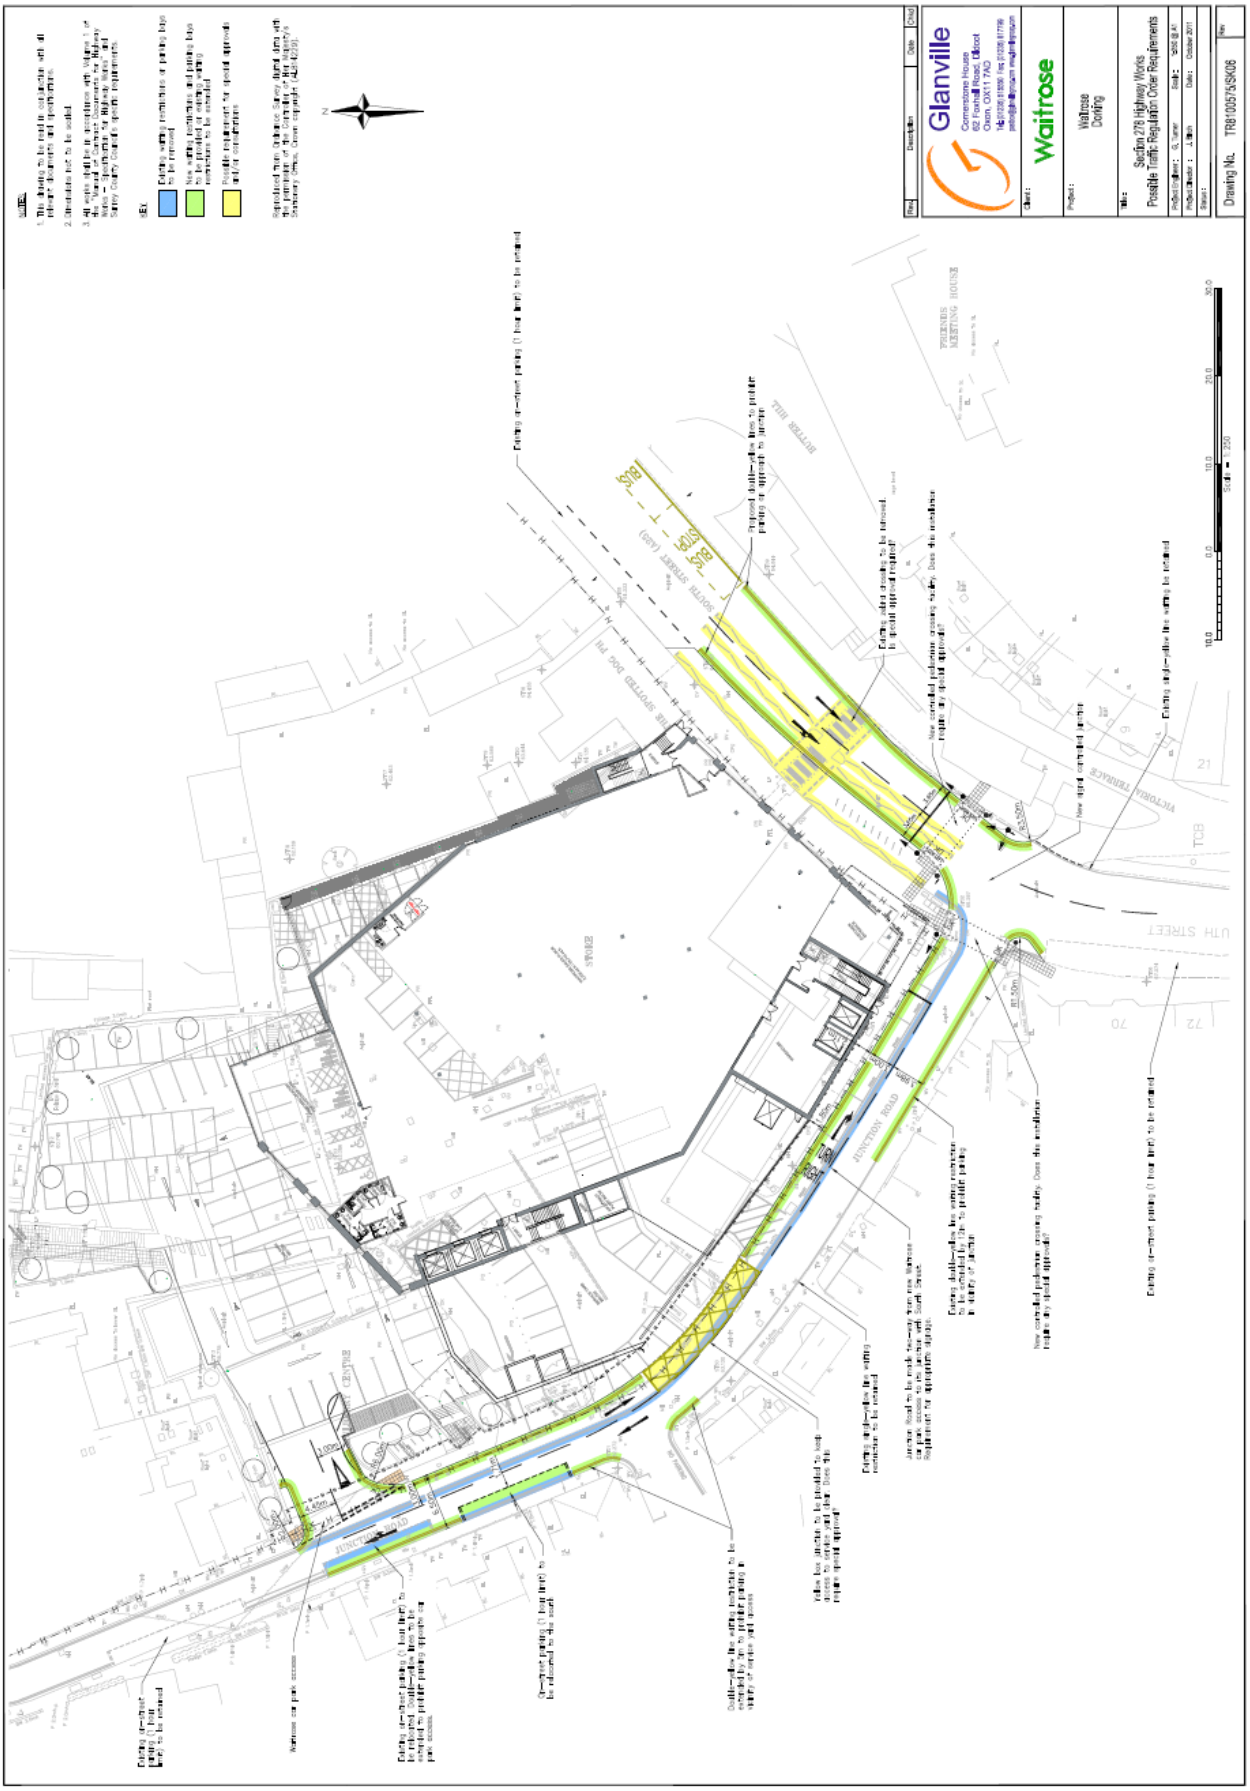
Glanville
Waitrose
Waitrose
Dorking
Section 278 Highway Works
Possible Traffic Regulation Order Requirements
TR810057SK06
SOUTH STREET
JUNCTION ROAD