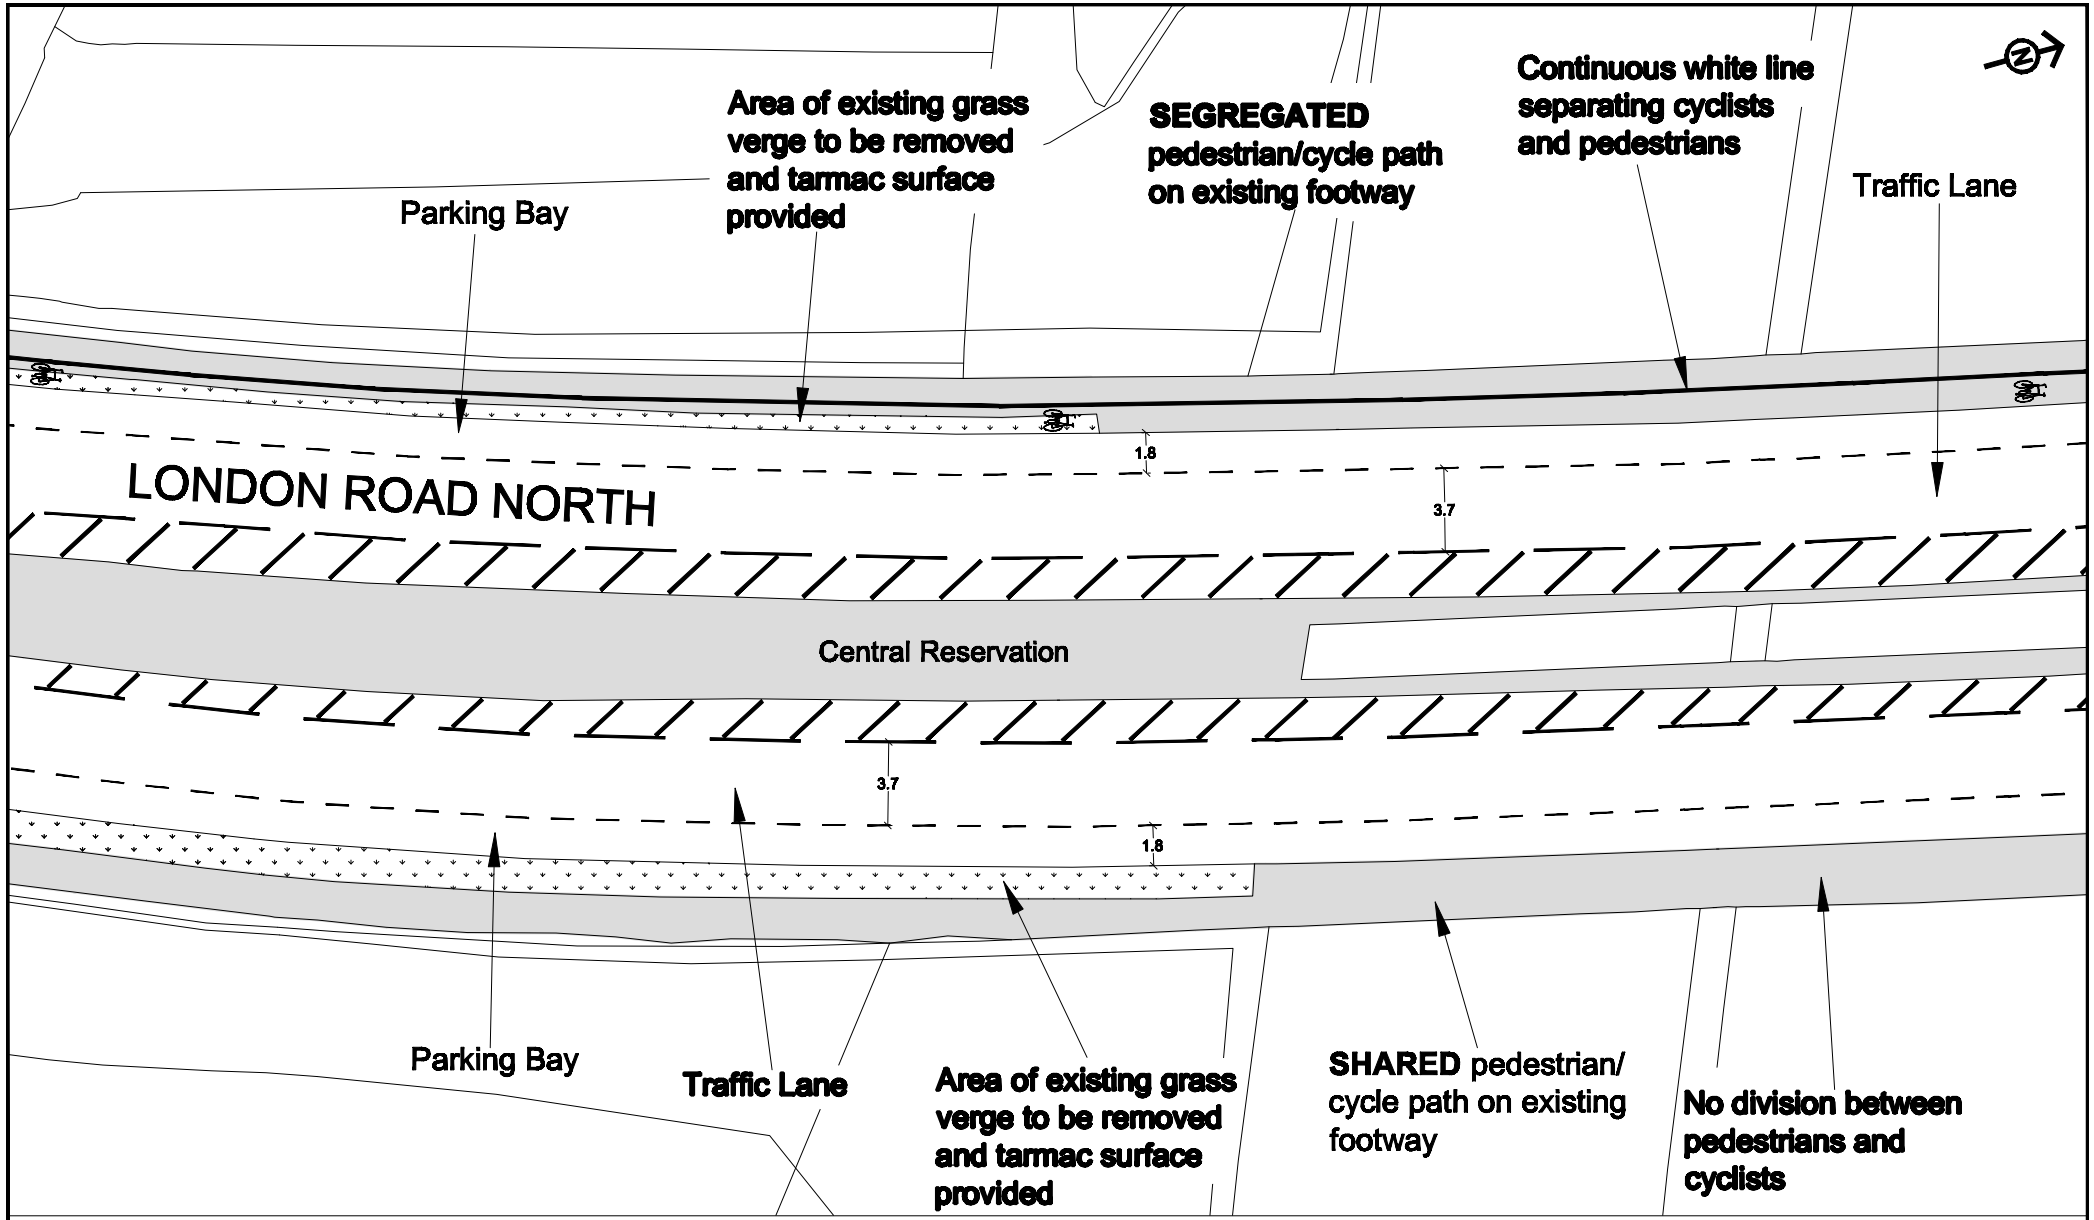

Notes
1. All measurements in metres
2. Do not scale from this drawing
3. Width of footway varies along its length, from 2m to 2.8m, with a minimum width of 2.4m at the narrowest point on the overbridge

Rev.	Description	Drwn	Chkg.	Date	Chkd	Chkg.	Date	Appr	Chkg.	Date

Scale Not to scale

Drawing AG Chkg. AG Date 01/10

A23 LONDON ROAD NORTH
MERSTHAM

CYCLING AND PARKING PROPOSALS
OPTION 2 - TYPICAL DETAIL

SURREY COUNTY COUNCIL

Drawing No. LRN/02 Rev. -

DRAFT