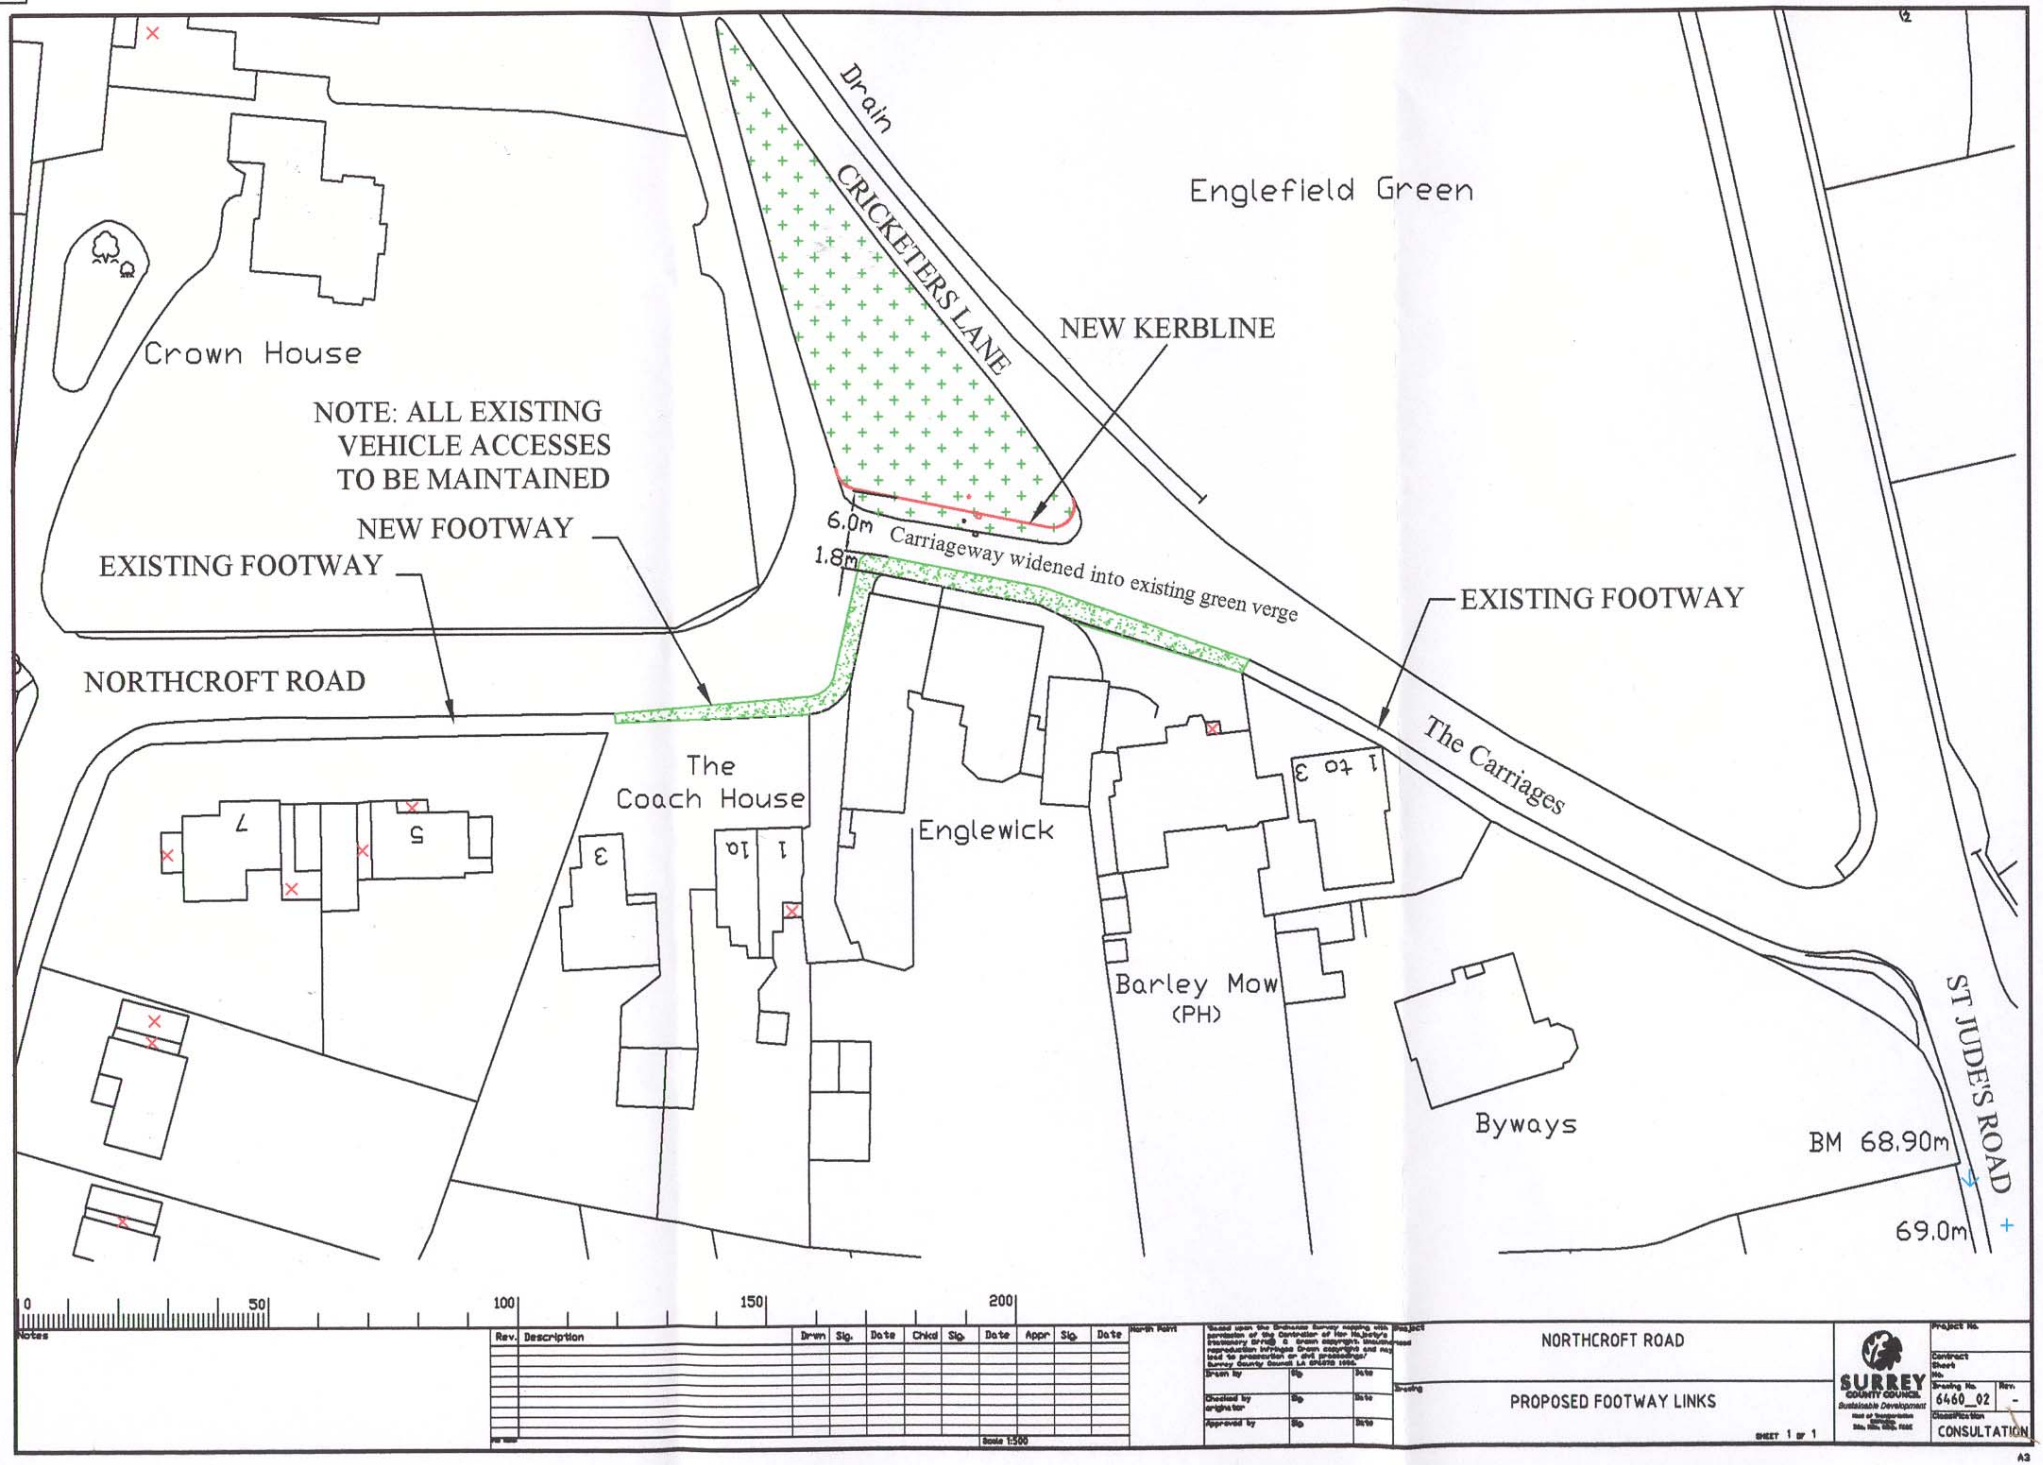
Drain
CRICKETERS LANE
Englefield Green
NEW KERBLINE
Crown House
NOTE: ALL EXISTING
VEHICLE ACCESSES
TO BE MAINTAINED
NEW FOOTWAY
EXISTING FOOTWAY
6.0m Carriageway widened into existing green verge
1.8m
EXISTING FOOTWAY
NORTHCROFT ROAD
The Carriages
The
Coach House
Englewick
1 to 3
7
5
3
1a
1
Barley Mow
(PH)
Byways
ST JUDE'S ROAD
BM 68.90m
69.0m
0
50
100
150
200
Notes
Rev. Description
Drwn Sig. Date Chkd Sig. Date Appr Sig. Date
North Point
Scale 1:500
NORTHCROFT ROAD
PROPOSED FOOTWAY LINKS
SHEET 1 OF 1
SURREY COUNTY COUNCIL
Sustainable Development
Project No.
Contract
Sheet
No.
Drawing No. 6460_02
Rev. -
Classification
CONSULTATION
A3