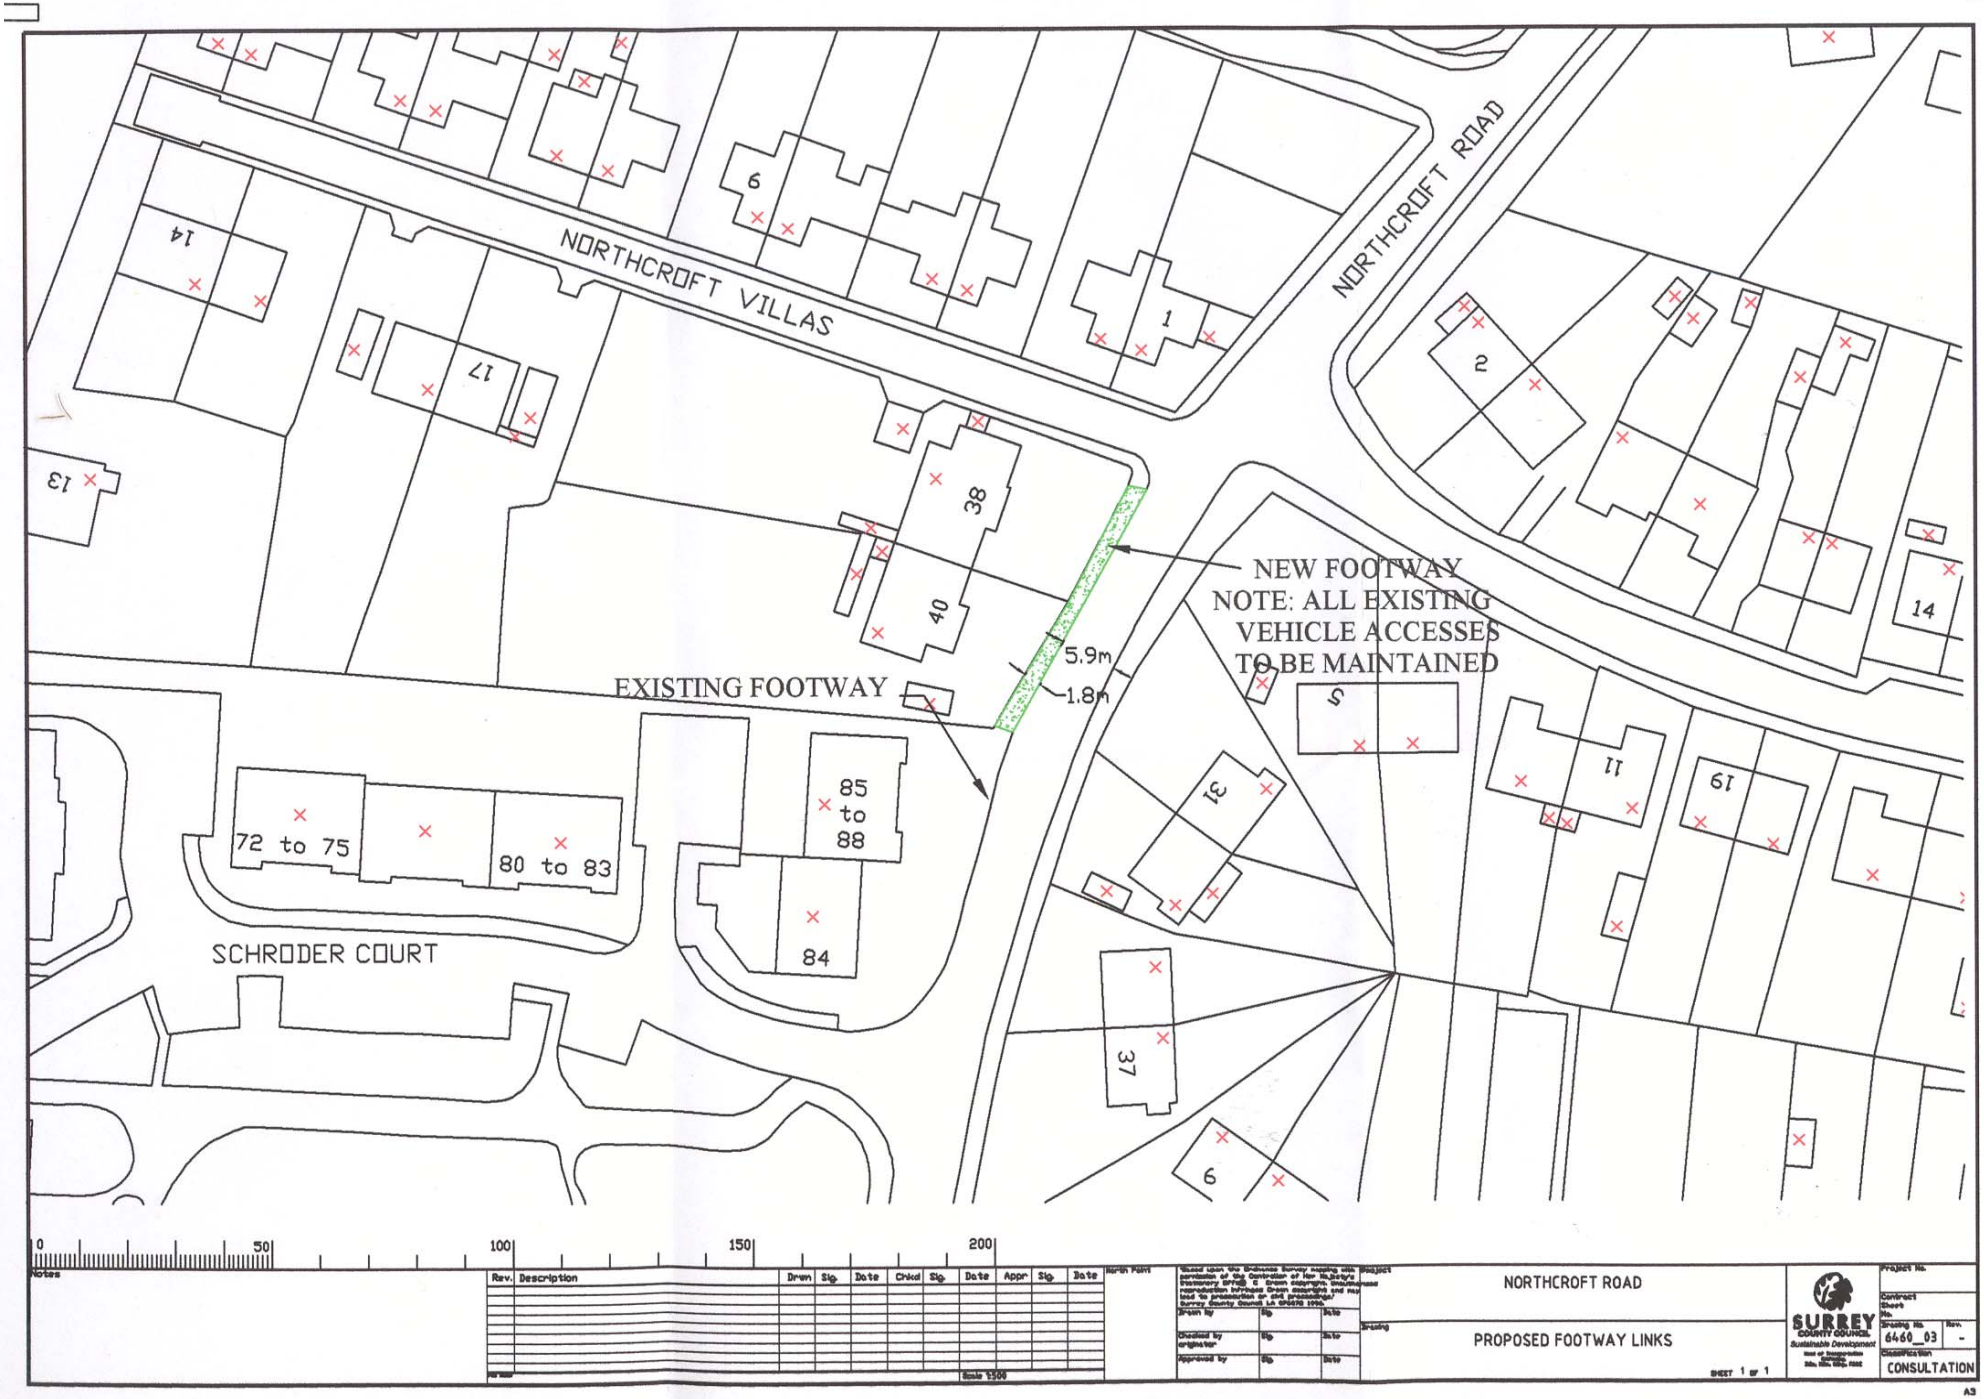
NORTHCROFT VILLAS
NORTHCROFT ROAD
NEW FOOTWAY
NOTE: ALL EXISTING VEHICLE ACCESSES TO BE MAINTAINED
EXISTING FOOTWAY
5.9m
1.8m
SCHRODER COURT
72 to 75
80 to 83
85 to 88
84
38
40
1
2
6
14
17
13
5
31
11
19
37
9
0
50
100
150
200
NORTHCROFT ROAD
PROPOSED FOOTWAY LINKS
SURREY COUNTY COUNCIL
Sustainable Development
6460_03
CONSULTATION