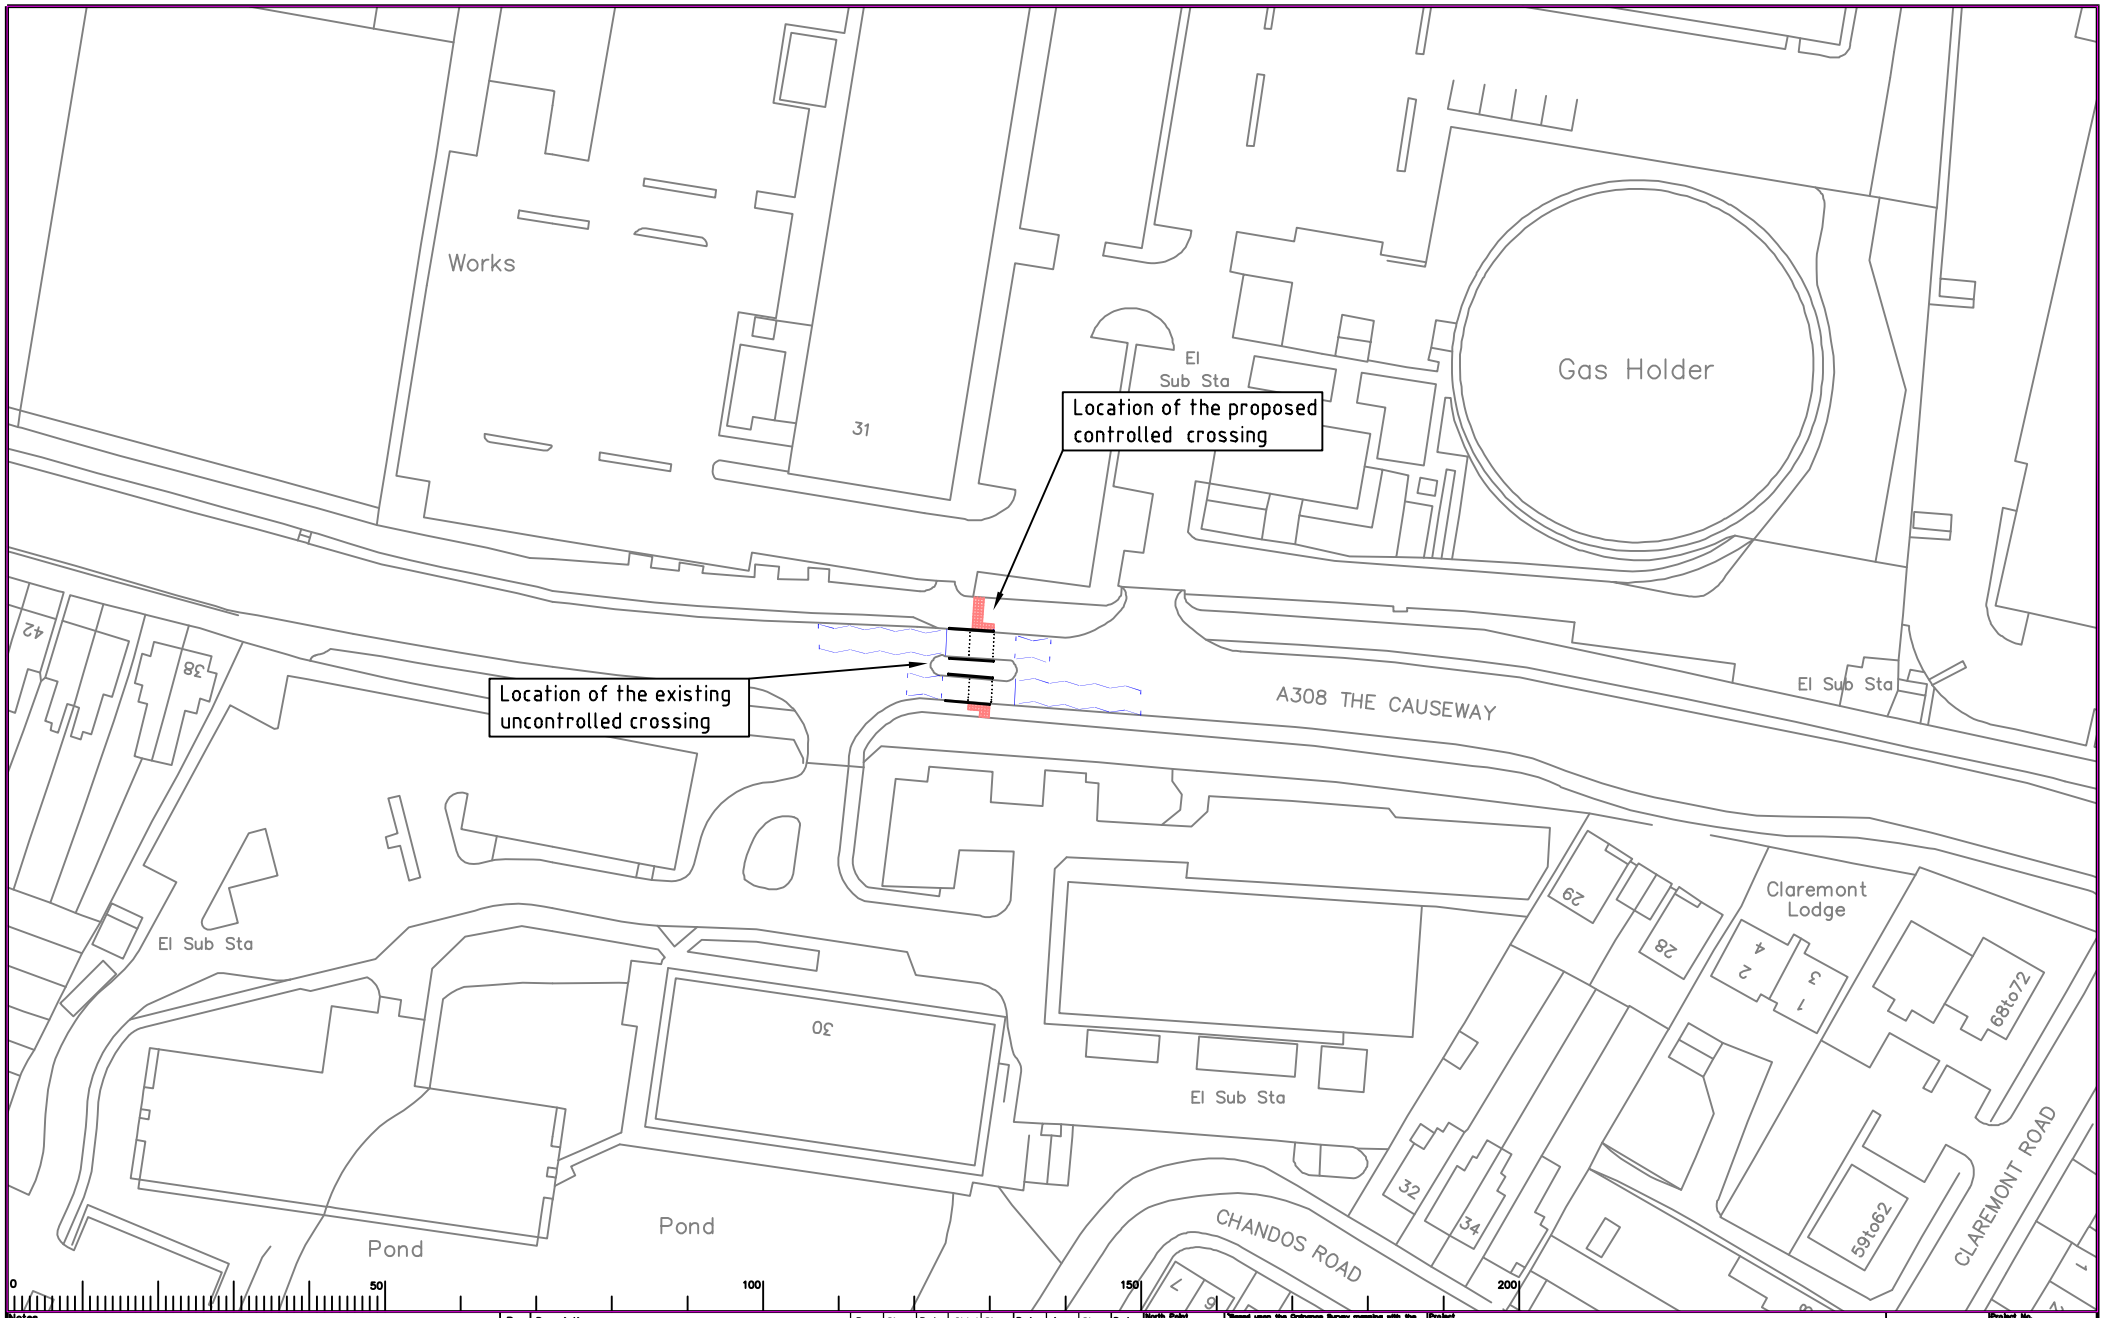

Notes

Rev.	Description	Drwn	Sig.	Date	Chkd	Sig.	Date	Appr	Sig.	Date

File Name:

Scale 1:1000

North Point

"Based upon the Ordnance Survey mapping with the permission of the Controller of Her Majesty's Stationery Office © Crown copyright. Unauthorised reproduction infringes Crown copyright and may lead to prosecution or civil proceedings." Surrey County Council LA 076972 1999.

Drawn by	Sig.	Date
Checked by originator	Sig.	Date
Approved by	Sig.	Date

Project: A308 The Causeway, Staines

Drawing: Proposed puffin crossing

SHEET 1 OF 1

SURREY COUNTY COUNCIL
Sustainable Development
Head of Transportation
Sustainable Development
Kingston House, Guildford, Surrey, GU2 4XW

Project No. 5208

Contract Sheet No.

Drawing No. 5208-01

Rev. -

Classification: Presentation

A4