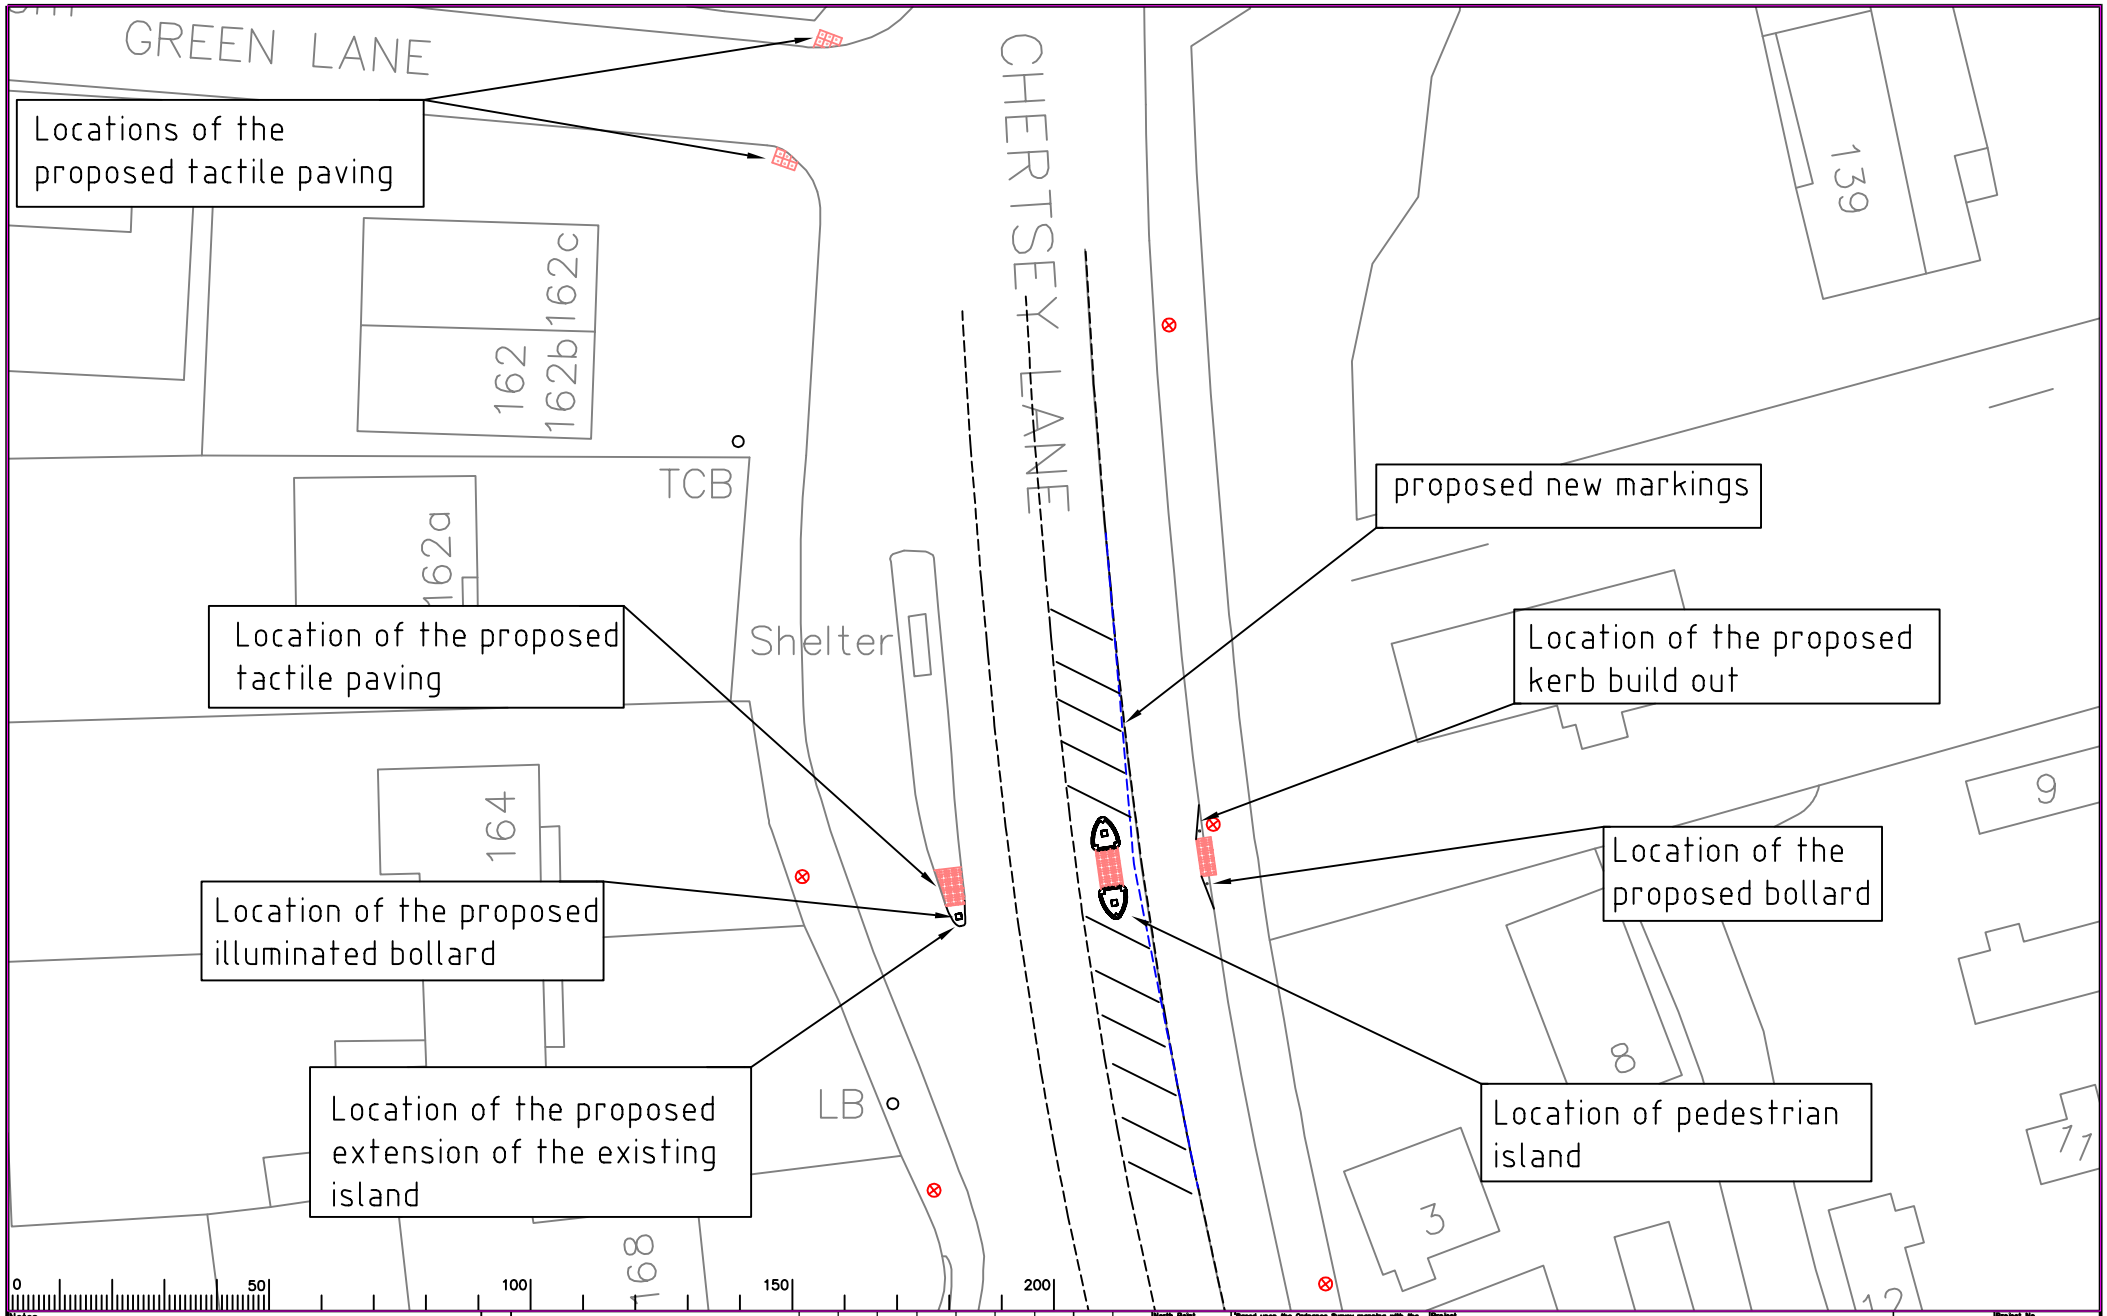

Notes

Road markings in the vicinity of the existing pedestrian island should be refreshed

Existing Lighting column

Proposed new markings

Rev.	Description	Drwn	Sig.	Date	Chkd	Sig.	Date	Appr	Sig.	Date

File Name S:\Project-current\3777\09 Drawings\Current\Chertsey Lane

Scale NTS

North Point

"Based upon the Ordnance Survey mapping with the permission of the Controller of Her Majesty's Stationery Office © Crown copyright. Unauthorised reproduction infringes Crown copyright and may lead to prosecution or civil proceedings." Surrey County Council LA 076072 1998.

Drawn by	BA	Sig.	BA	Date
Checked by originator		Sig.		Date
Approved by		Sig.		Date

Project: A320 Chertsey Lane, Thorpe

Drawing: Proposed pedestrian improvements

SHEET 1 OF Oct 07

SURREY COUNTY COUNCIL
Sustainable Development
Head of Transportation
Ty Ha
Shalford House Stag Hill GU2 7XH

Project No. 3777

Contract No.

Sheet No.

Drawing No. 3777-01

Rev. -

Classification Presentation

A3