ITEM 10 Annex A

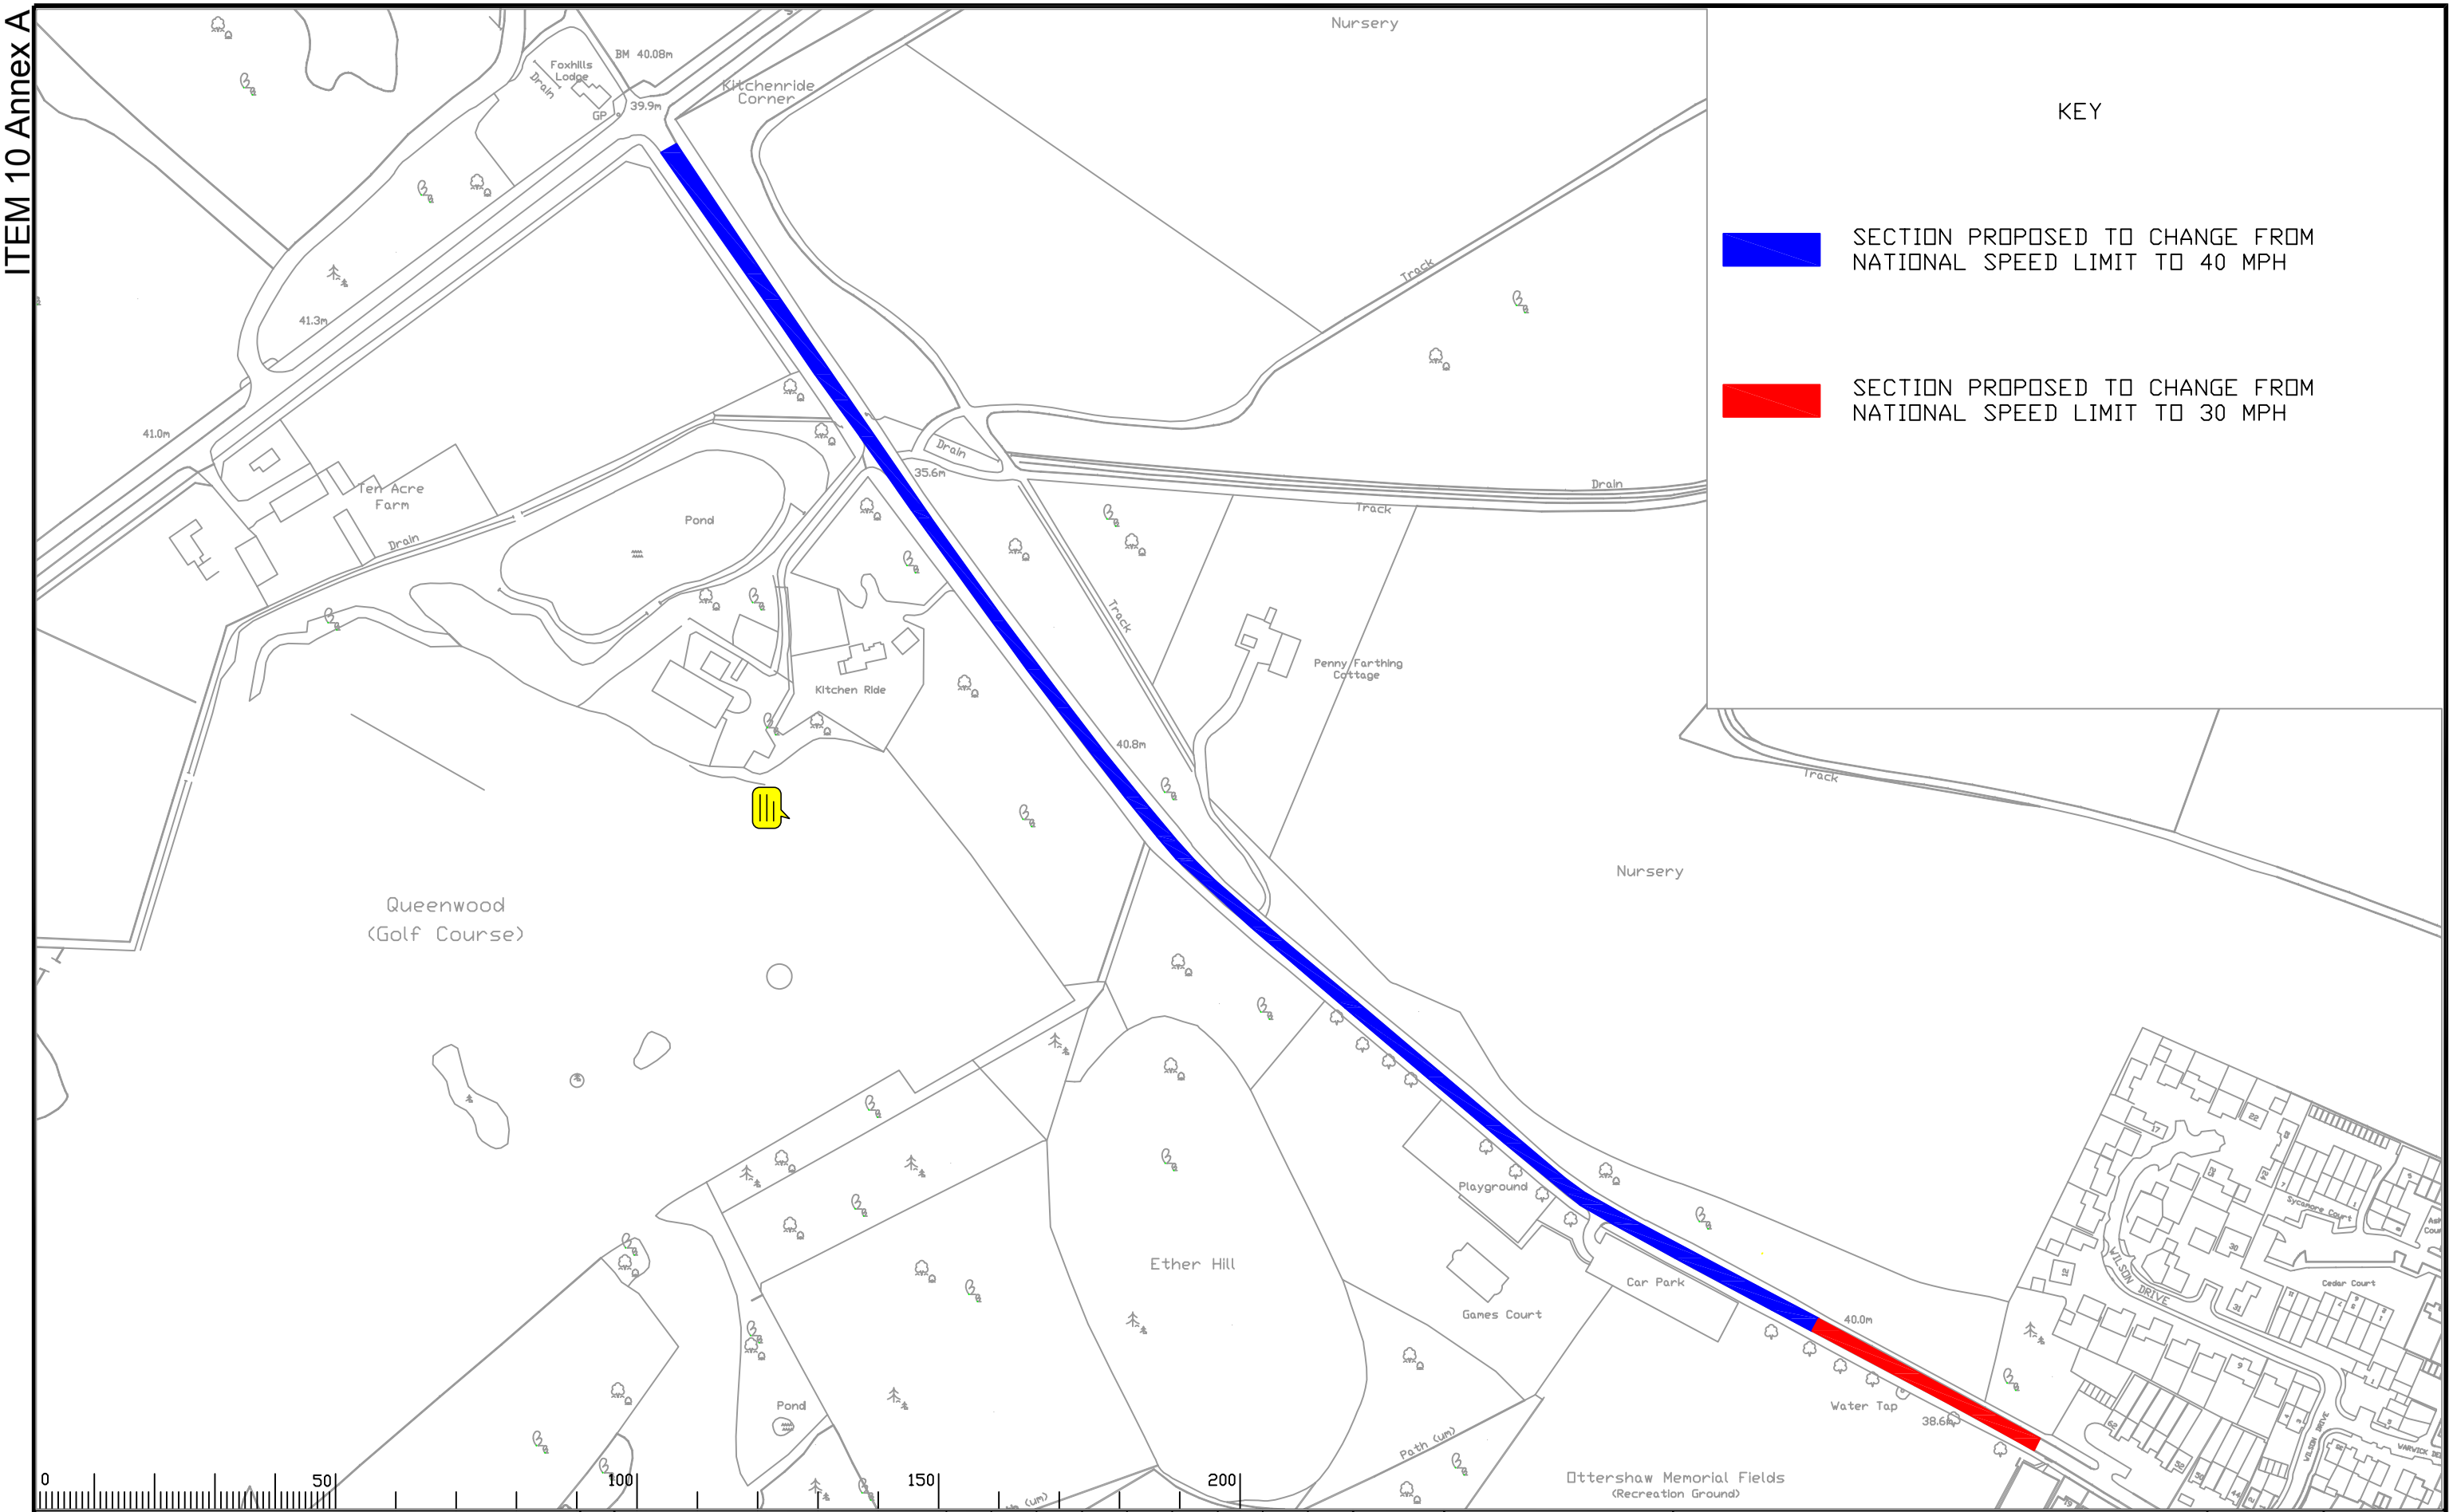

KEY

SECTION PROPOSED TO CHANGE FROM NATIONAL SPEED LIMIT TO 40 MPH

SECTION PROPOSED TO CHANGE FROM NATIONAL SPEED LIMIT TO 30 MPH

Notes

Rev.	Description	Drwn	Sig.	Date	Chkd	Sig.	Date	Appr	Sig.	Date

File Name:

Scale 1:2500 @ A3

North Point

'Based upon the Ordnance Survey mapping with permission of the Controller of Her Majesty's Stationery Office © Crown copyright. Unauthorised reproduction infringes Crown copyright and may lead to prosecution or civil proceedings.' Surrey County Council LA 076872 1996.

Drawn by AP	Sig.	Date OCT 2010
Checked by originator	Sig.	Date
Approved by	Sig.	Date

Project

OTTERSHAW SPEED LIMITS
FOXHILLS ROAD

Drawing

TRAFFIC SIGNS
PLAN

SHEET 1 OF 1

SURREY COUNTY COUNCIL
Surrey Highways
Transport for Surrey

Project No.

Contract

Sheet No.

Drawing No. | Rev. -

Classification DRAFT

A3