ANNEX 2

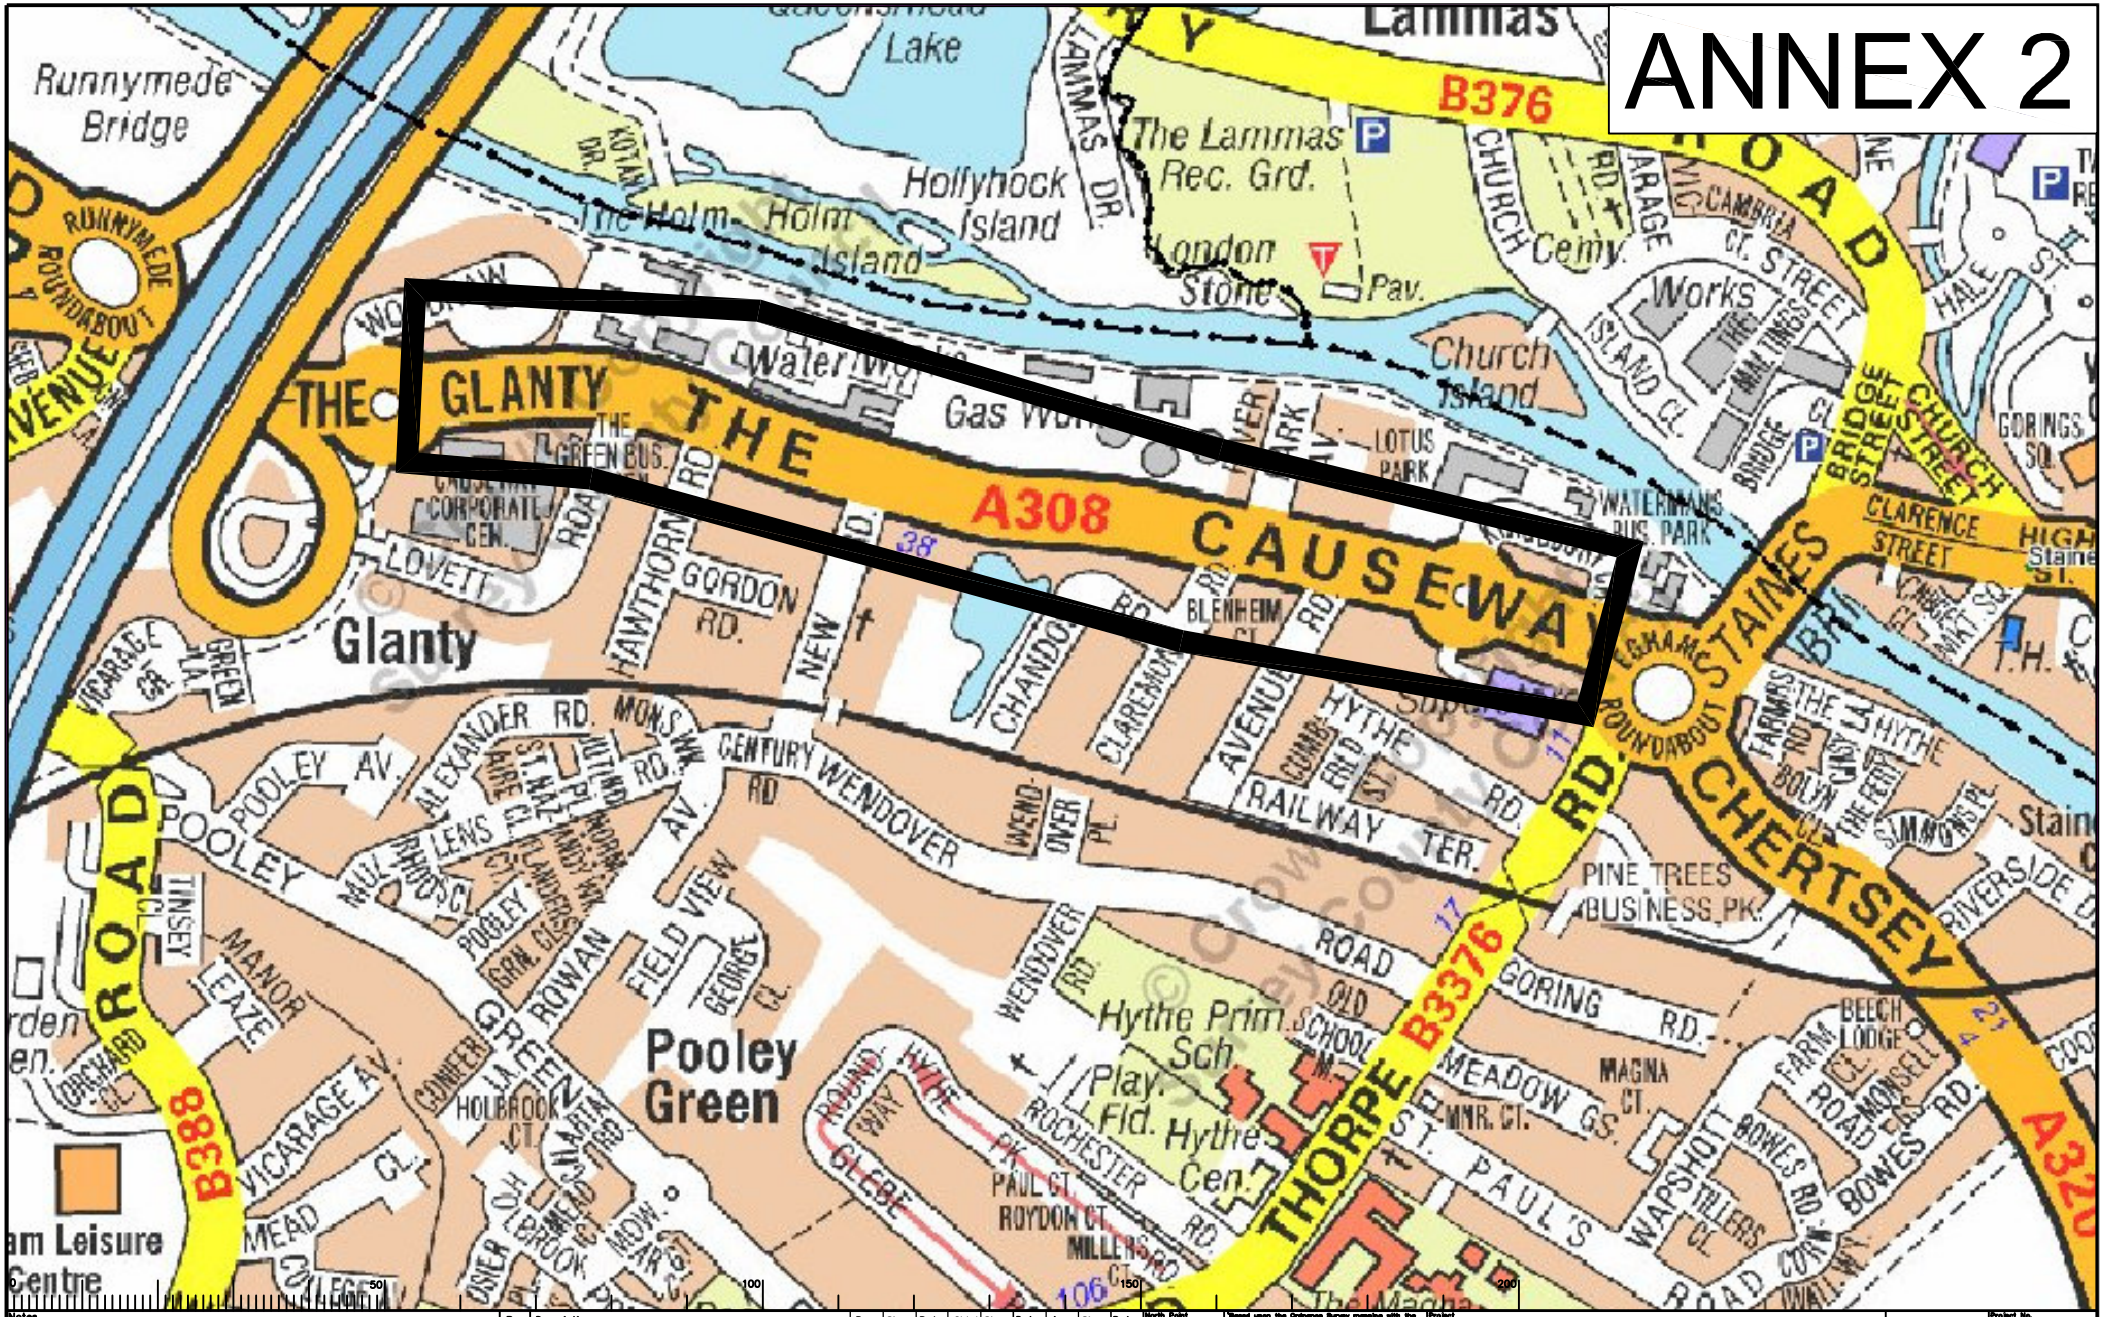

Notes

Rev.	Description	Drwn	Sig.	Date	Chkd	Sig.	Date	Appr	Sig.	Date

North Point

"Based upon the Ordnance Survey mapping with the permission of the Controller of Her Majesty's Stationery Office © Crown copyright. Unauthorised reproduction infringes Crown copyright and may lead to prosecution or civil proceedings. Surrey County Council LA 076972 1998."

Drawn by	DP	Sig.	Date SEP 11
Checked by originator	KM	Sig.	Date SEP 11
Approved by		Sig.	Date

Project: A308 THE CAUSEWAY, STAINES
SPEED LIMIT ASSESSMENT

Drawing: COMMITTEE PLAN

SHEET 1 OF 1

SURREY COUNTY COUNCIL

Project No.	
Contract	
Sheet No.	
Drawing No.	RM/02
Rev.	-
Classification	COMMITTEE

A4