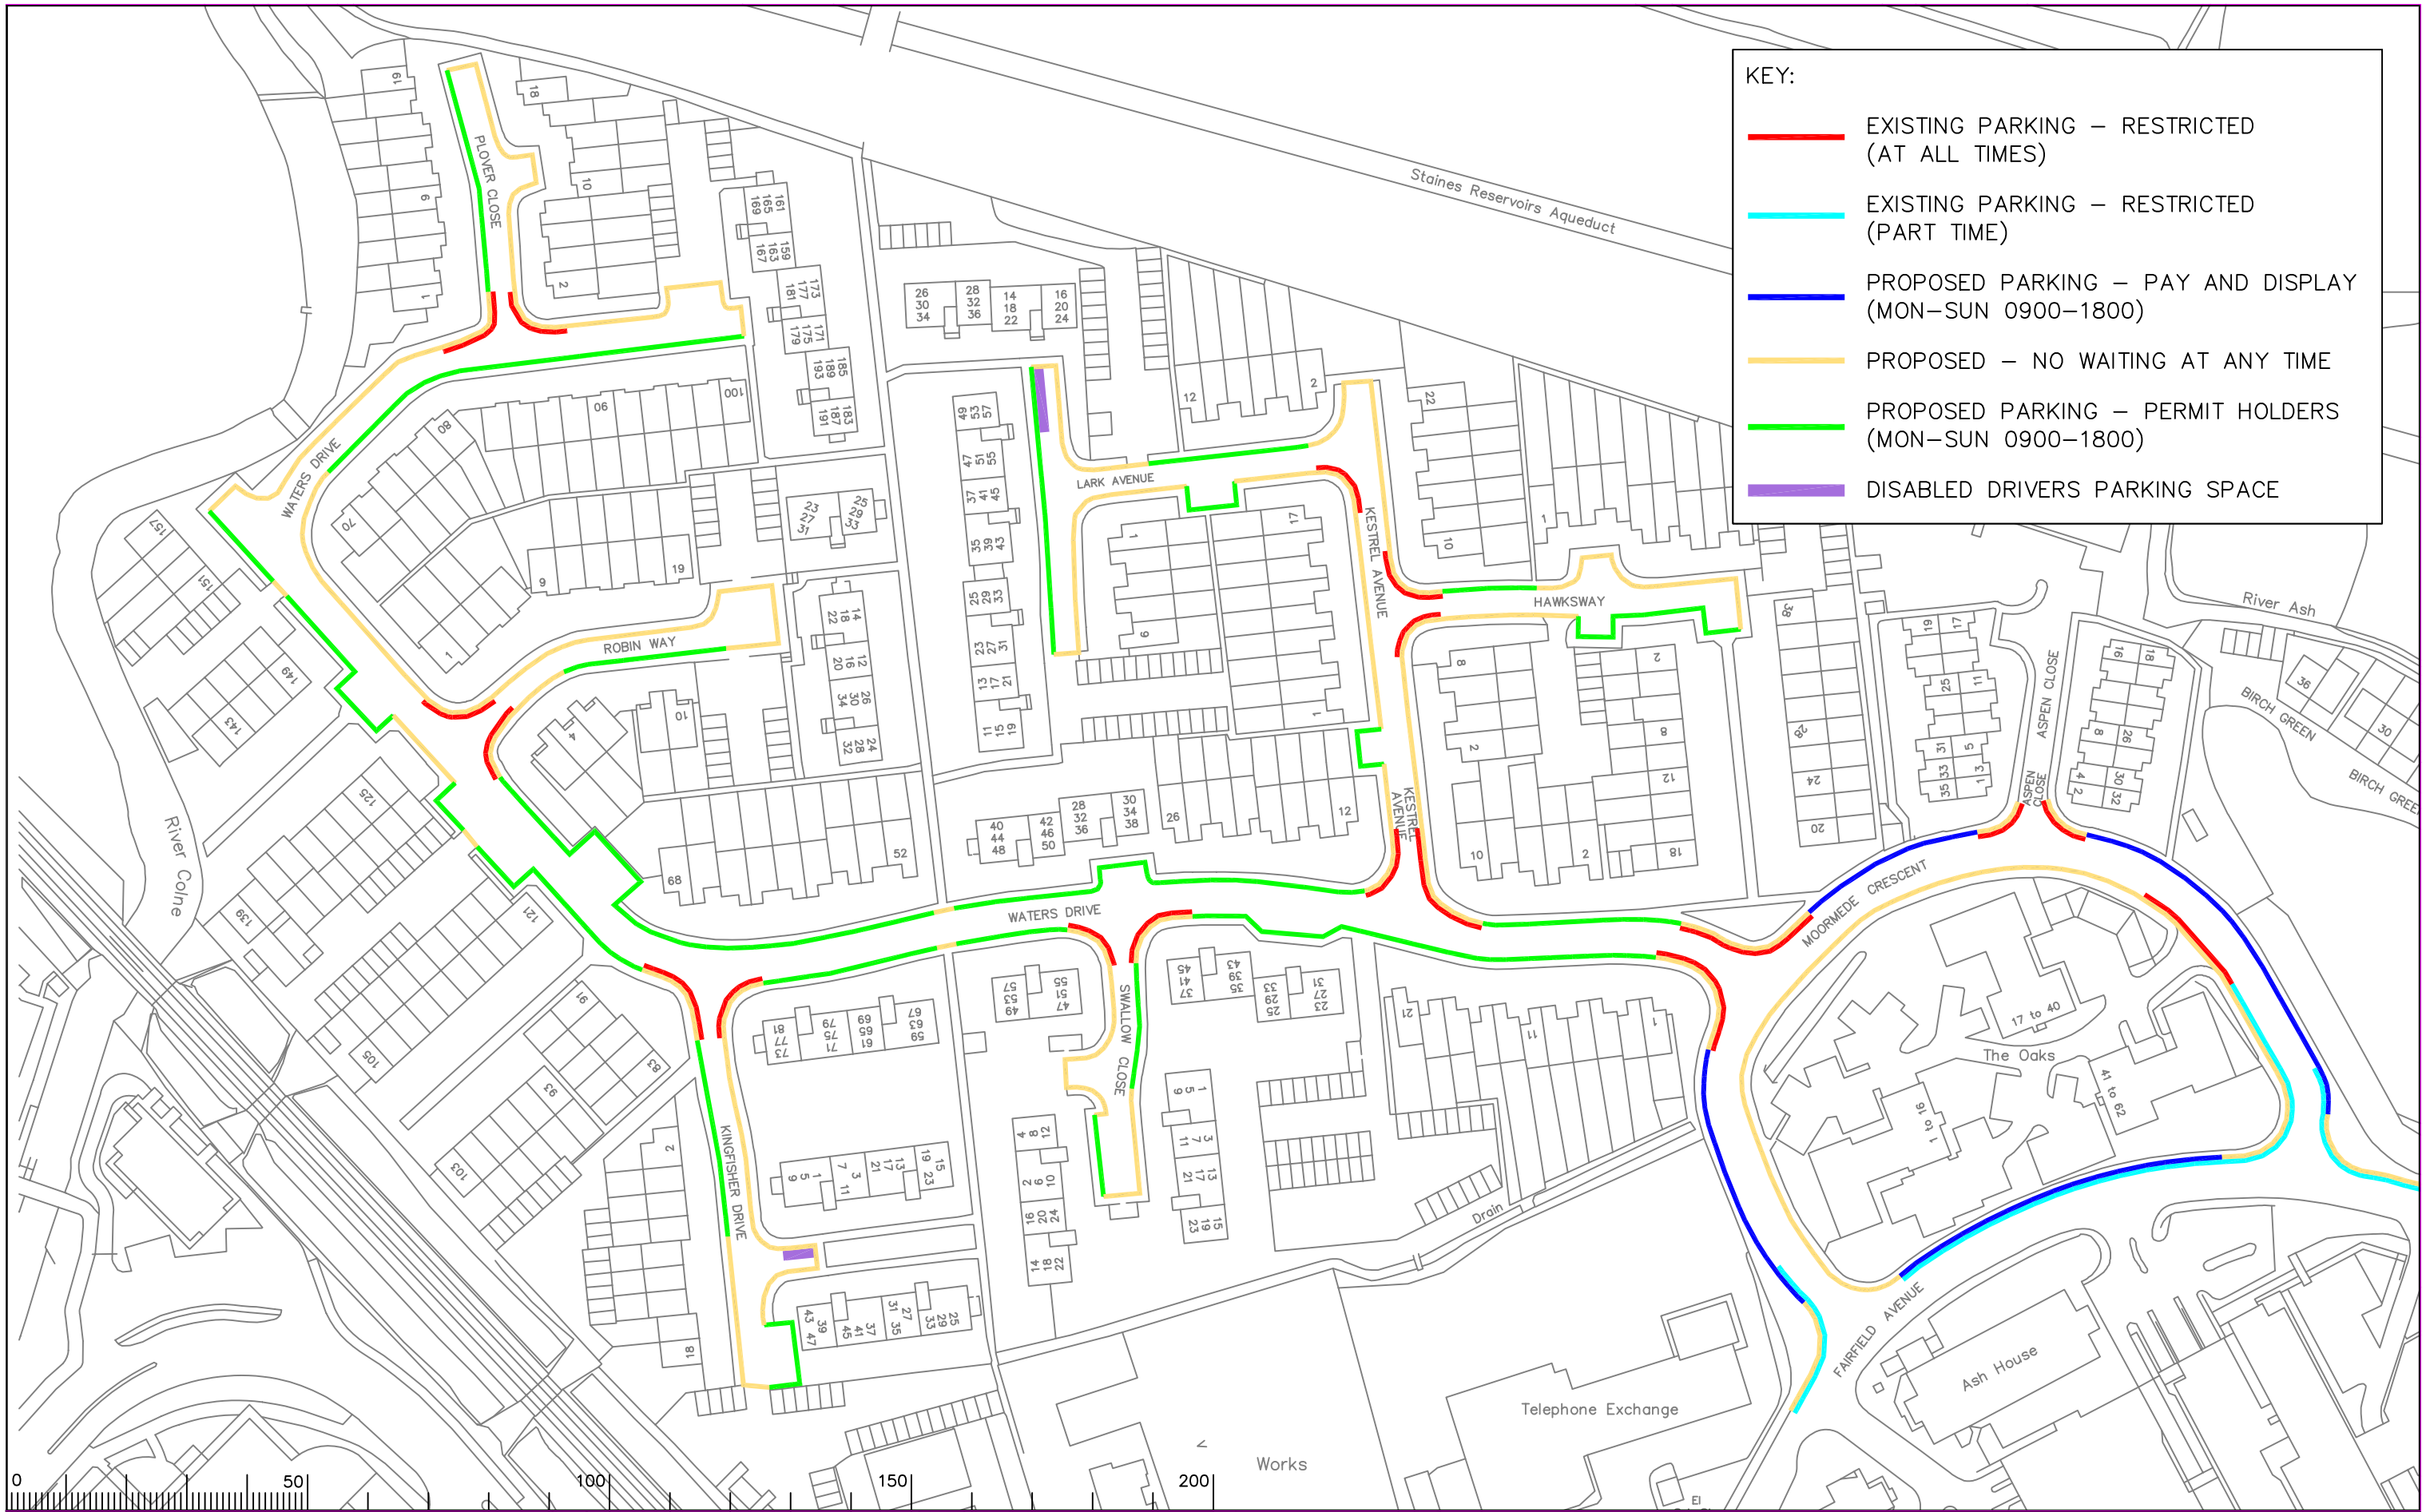

Notes

Rev.	Description	Drwn	Sig.	Date	Chkd	Sig.	Date	Appr	Sig.	Date

File Name S:\Postbox\Peter Wells\43733001_dwg3.dwg

Scale 1:1250

North Point

"Based upon the Ordnance Survey mapping with the permission of the Controller of Her Majesty's Stationery Office © Crown copyright. Unauthorised reproduction infringes Crown copyright and may lead to prosecution or civil proceedings." Surrey County Council LA 076872 1996.

Drawn by	SDC	Sig. SDC	Date 03.03.09
Checked by originator	PW	Sig. PW	Date 03.03.09
Approved by	AW	Sig. AW	Date 03.03.09

Project

PROPOSED CONTROLLED PARKING ZONE (RESIDENTS PERMITS)

Drawing

MOORMEDE ESTATE

SHEET OF

SURREY COUNTY COUNCIL
Surrey Highways & Transport for Surrey

Project No. 43733

Contract Sheet No.

Drawing No. B

Rev. -

Classification Committee