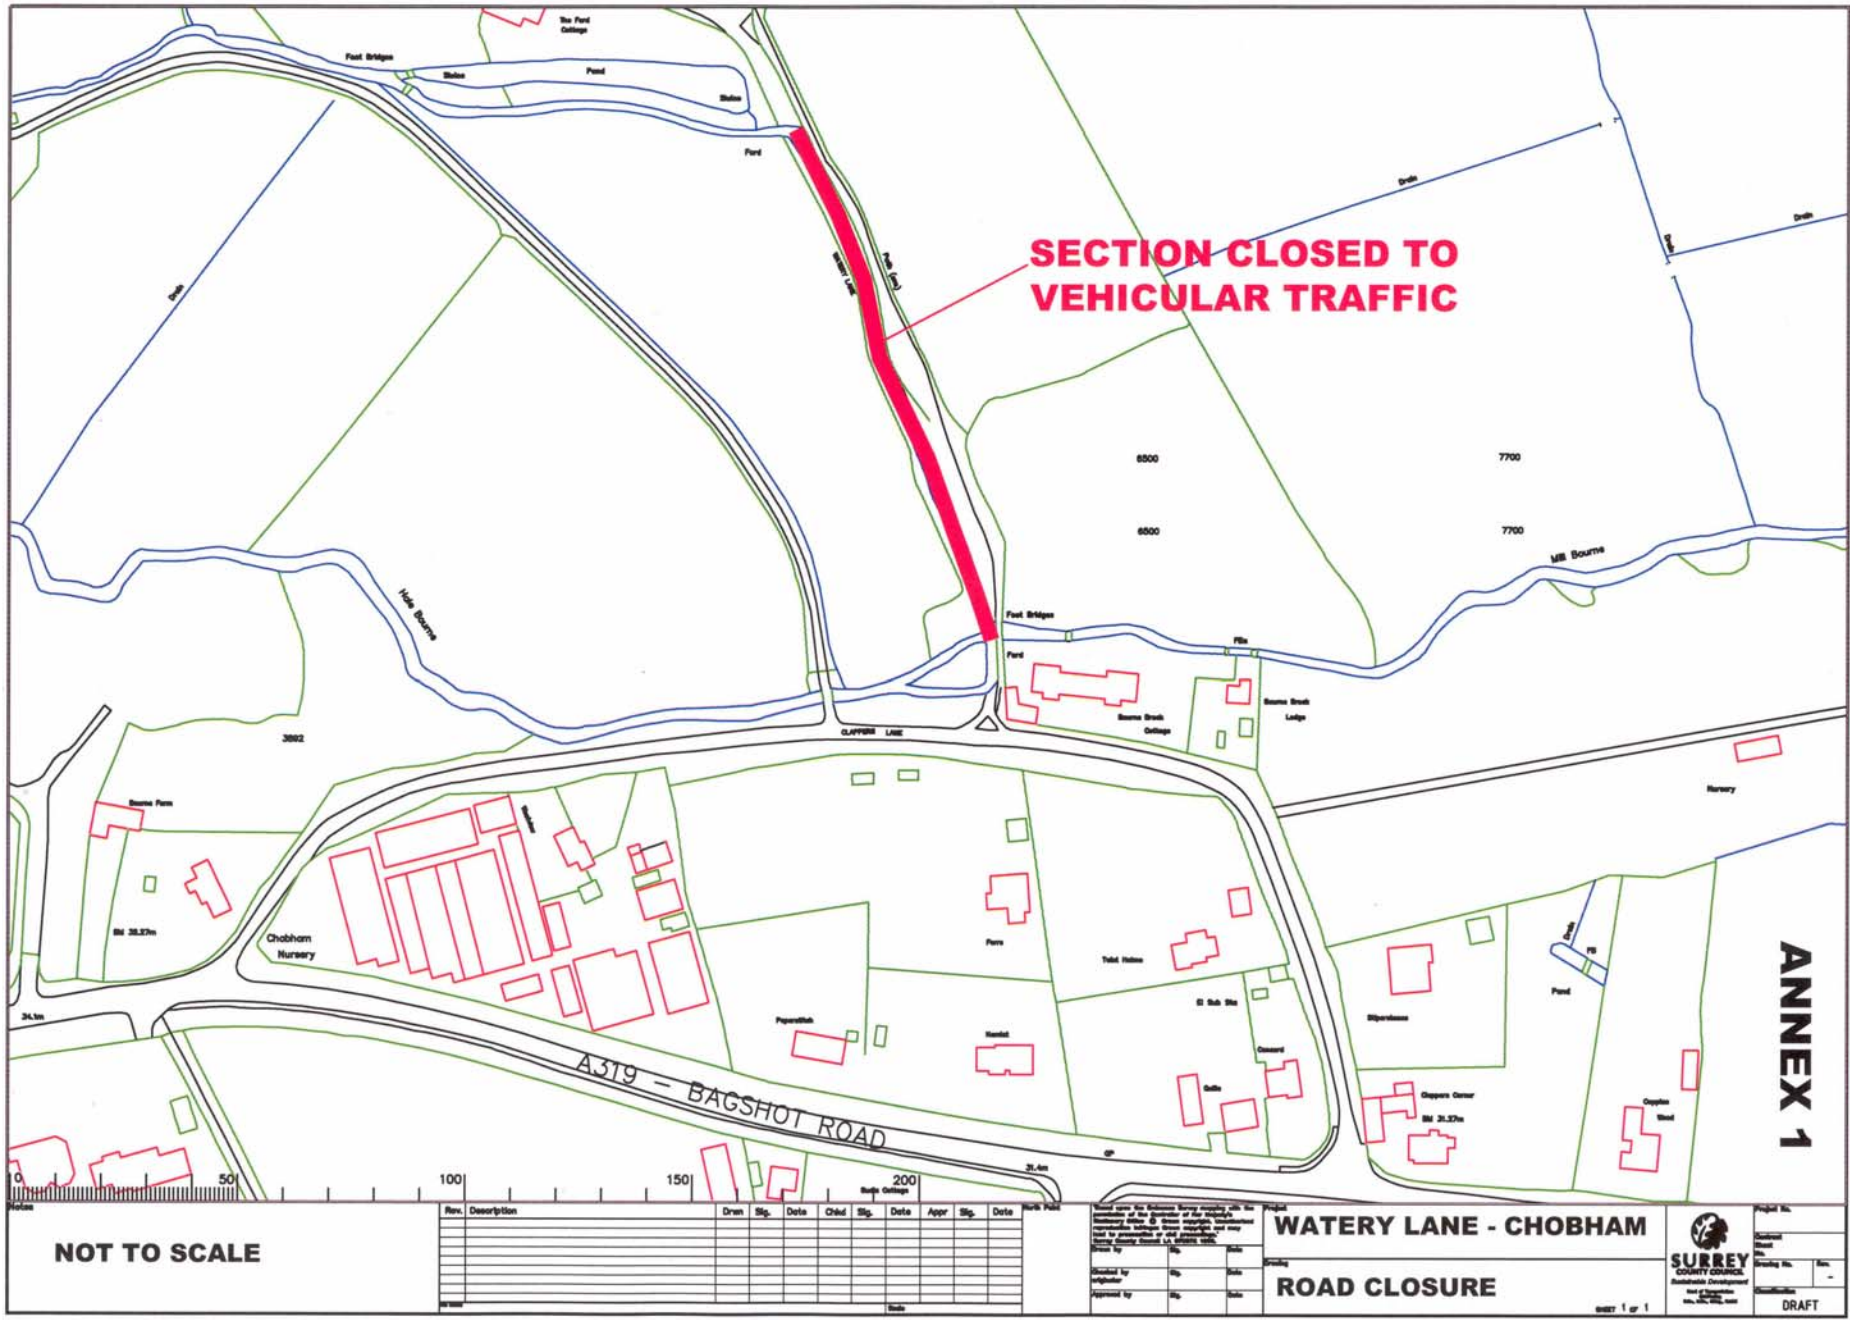

ANNEX 1

NOT TO SCALE

Rev.	Description	Drwn	Sig.	Date	Chkd	Sig.	Date	Appr	Sig.	Date

Project: WATERY LANE - CHOBHAM

Drawing: ROAD CLOSURE

SURREY COUNTY COUNCIL

DRAFT