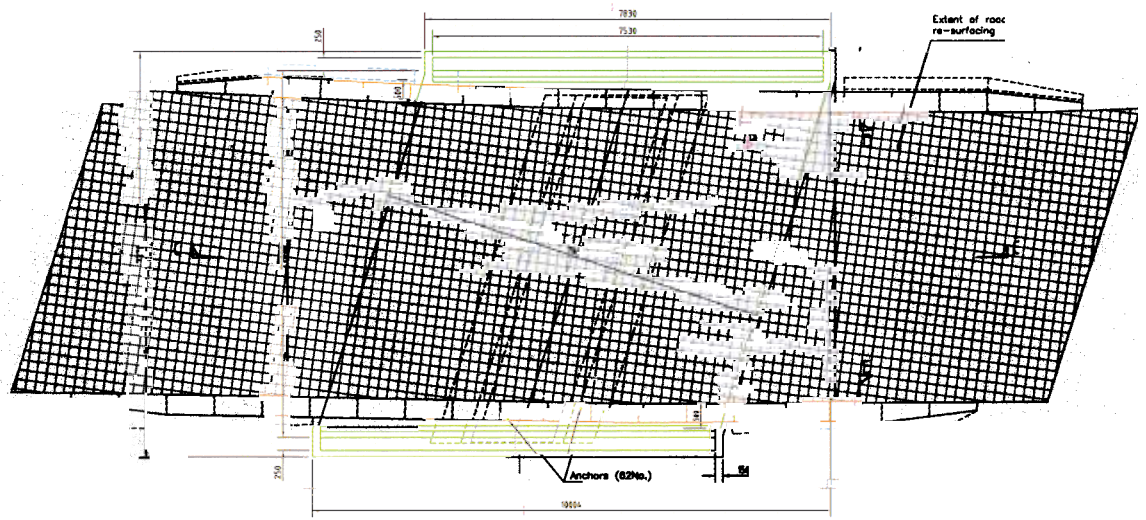

PLAN
Scale 1:100

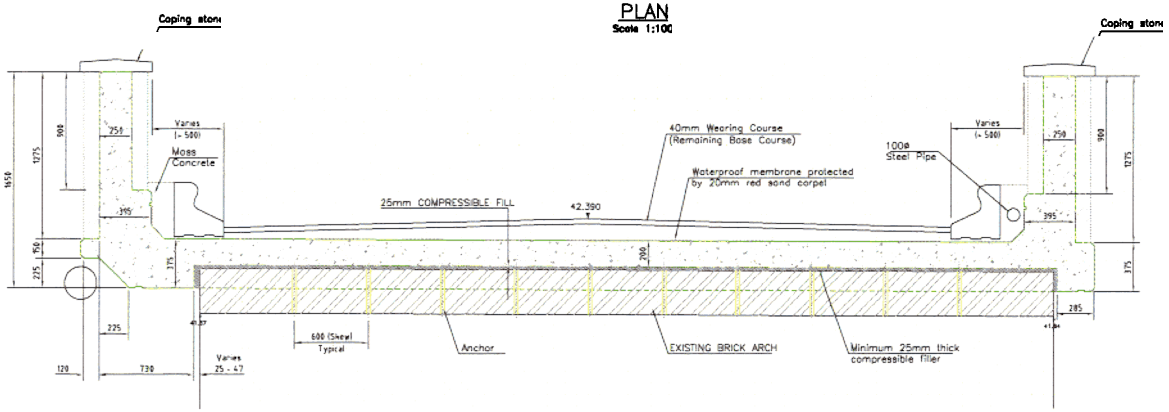

SECTION A–A
Scale 1:50

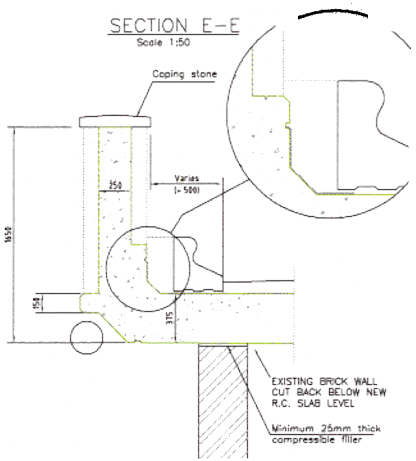

SECTION B–B
Scale 1:50

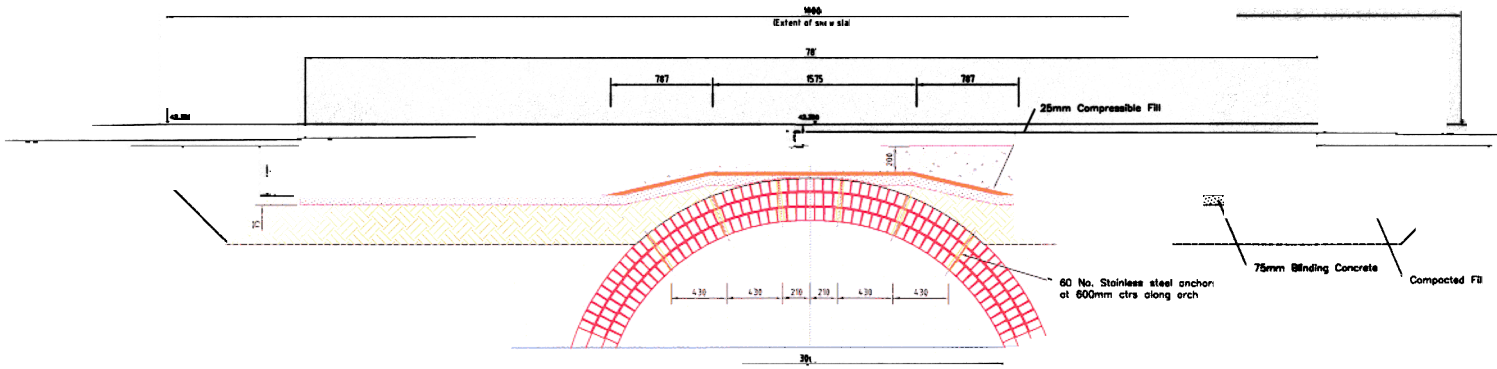

SECTION C–C
Scale 1:50

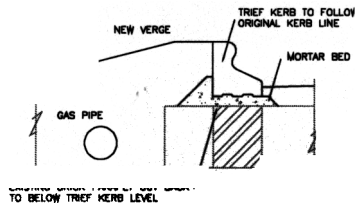

SECTION D–D
Scale 1:50

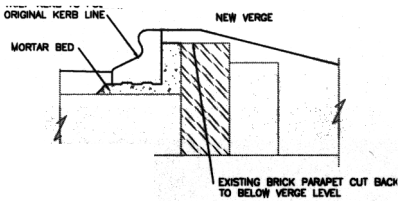

SECTION E–E
Scale 1:50

Notes

1. This drawing shall be read in conjunction with all drawings listed on drg no. 3246/101

Rev

Drawn + Sig.	Date	Check + Sig.	Date	Appro + Sig.	Date

Rev

Drawn + Sig.	Date	Check + Sig.	Date	Appro + Sig.	Date

Rev

Drawn + Sig.	Date	Check + Sig.	Date	Appro + Sig.	Date

Amendments

File Name

Project

BRIDGE STRENGTHENING C4/510 BROADWAY ROAD LIGHTWATER

Drawing

GENERAL ARRANGEMENT OF PROPOSED ALTERATIONS TO ROAD BRIDGE

"Based upon the Ordnance Survey mapping with the permission of the Controller of Her Majesty's Stationery Office © Crown copyright. Unauthorised reproduction infringes Crown copyright and may lead to prosecution or civil proceedings." Surrey County Council LA 076972 1998.

North point

Scale: AS SHOWN

		Sig.	Date
Drawn	WS		
Checked by originator	SD	Sig.	Date
Approved	SC	Sig.	Date

SURREY COUNTY COUNCIL
Environment Development

Project No. 3246

Contract

Sheet No.

Drawing No. 3246/106 No. –

Classification PRESENTATION