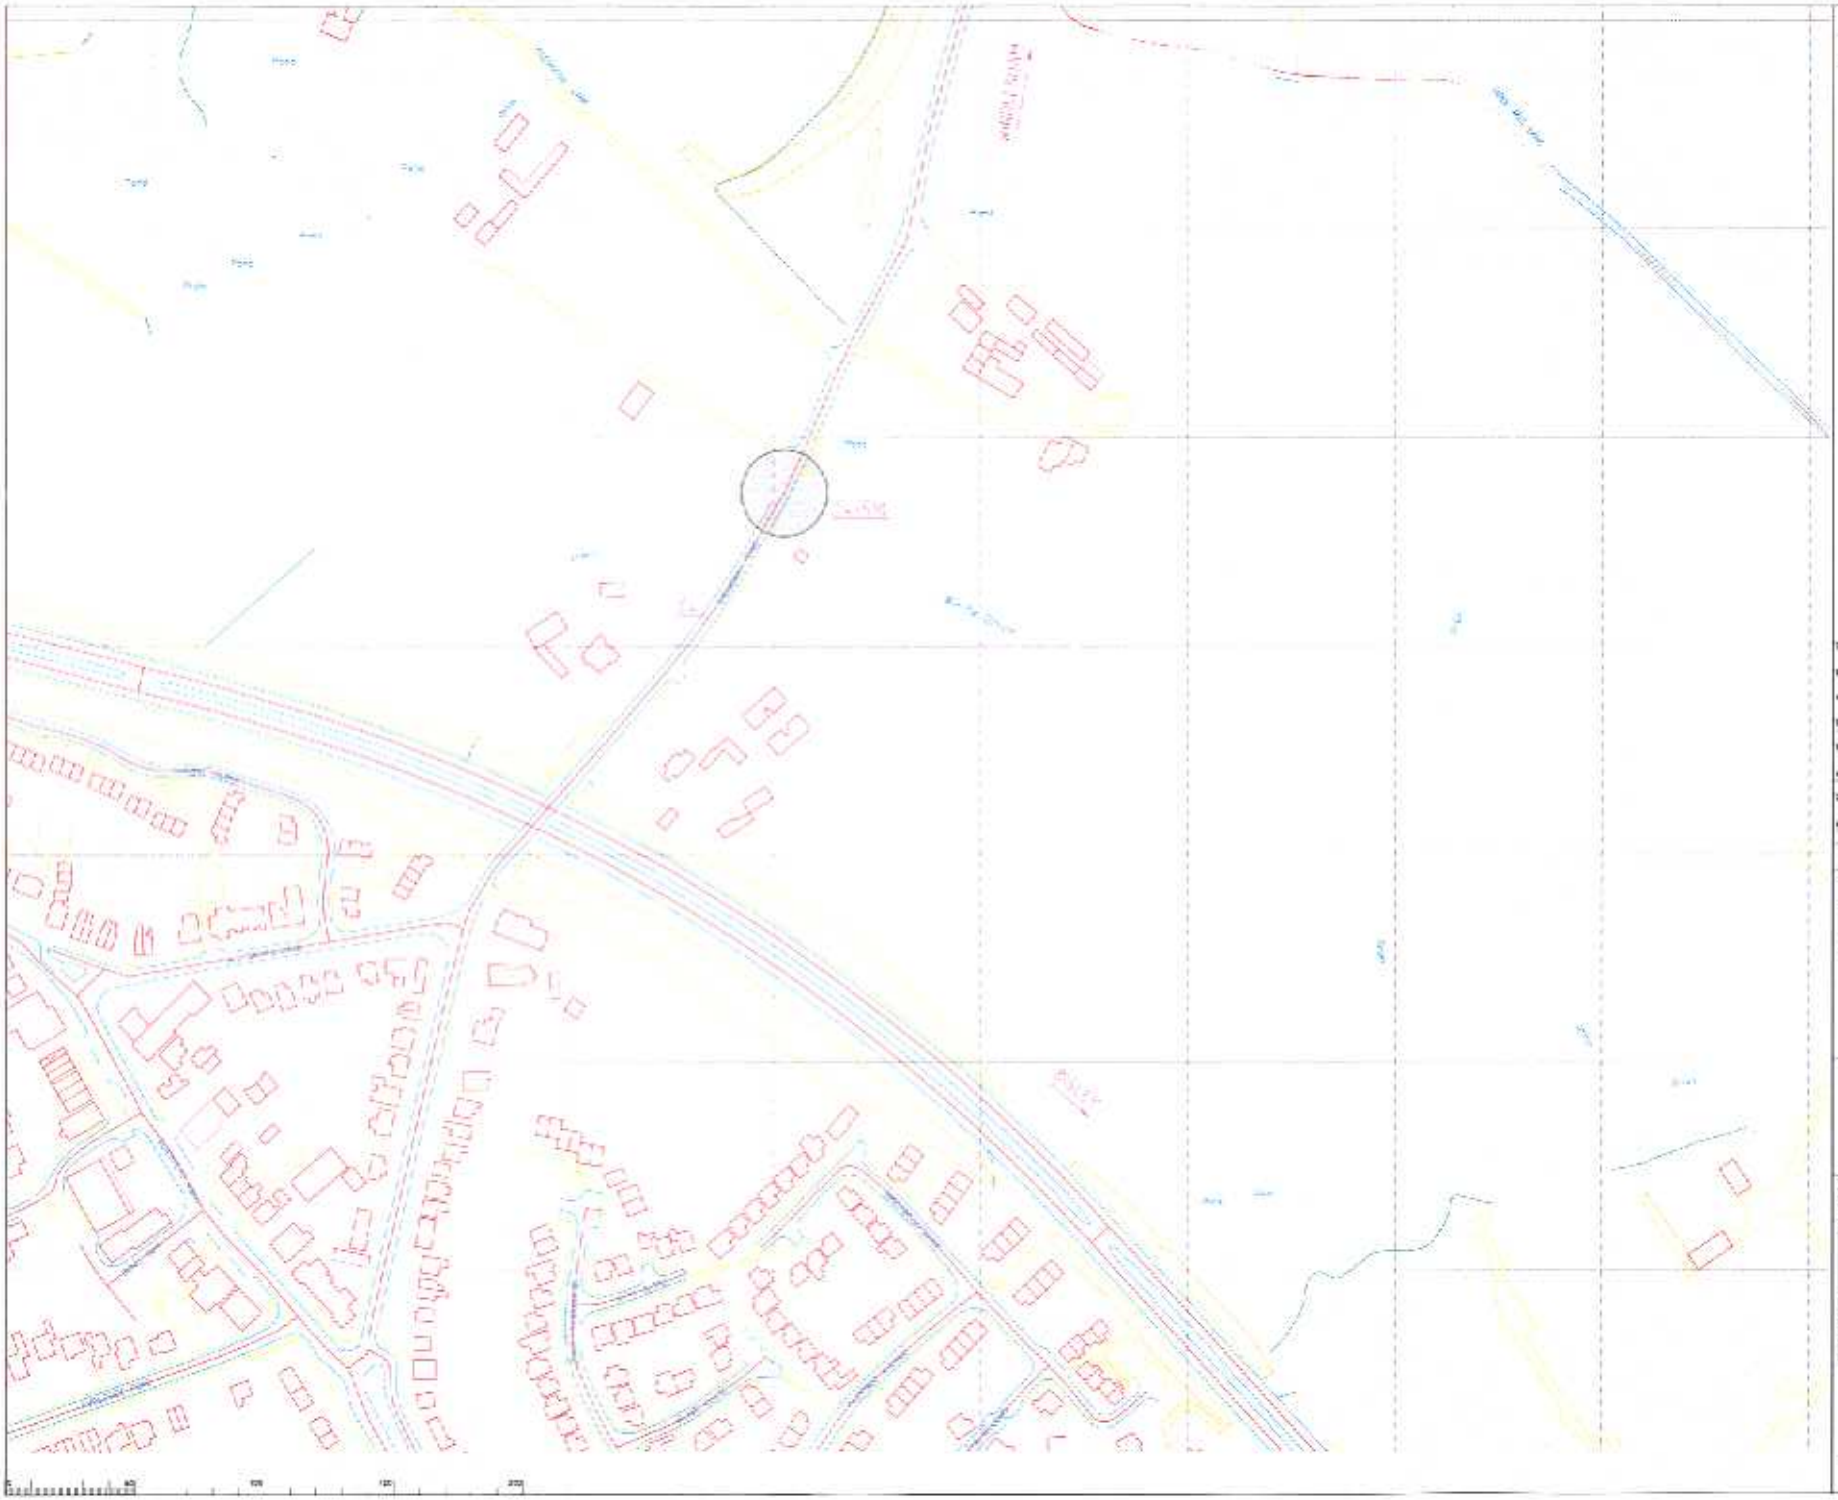

Notes

1. This drawing shall be read in conjunction with all drawings listed on Drg No. 3245/101.

Amendments

BRIDGE STRENGTHENING
C42510 BROADWAY ROAD
LISHTWATER

LOCATION PLAN

11250

SURREY COUNTY COUNCIL
Sustainable Development

Project No. 3245

Drawing No. 3245/101

Classification PRESENTATION