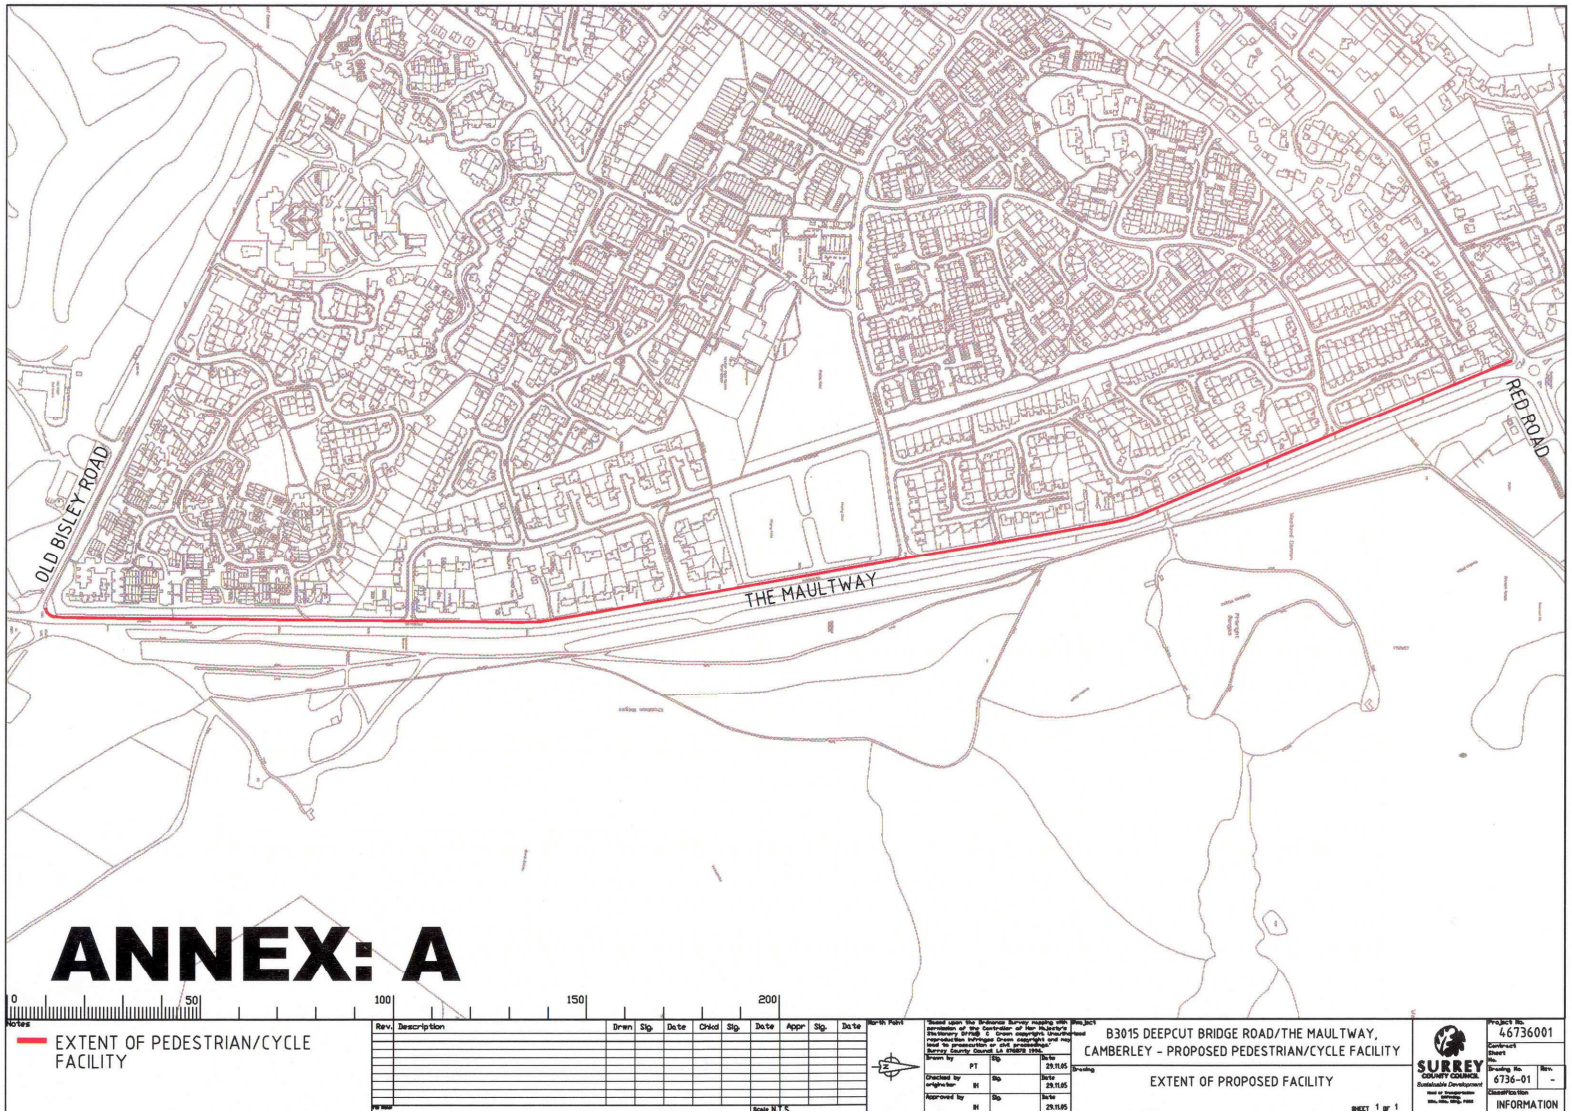

ANNEX: A

0 50 100 150 200

Notes

EXTENT OF PEDESTRIAN/CYCLE FACILITY

Rev.	Description	Drwn	Sig.	Date	Chkd	Sig.	Date	Appr	Sig.	Date

North Point

'Based upon the Ordnance Survey mapping with the permission of the Controller of Her Majesty's Stationery Office © Crown copyright. Unauthorised reproduction infringes Crown copyright and may lead to prosecution or civil proceedings.' Surrey County Council LA 076572 1996.

Drawn by	PT	Sig.	Date 29.11.05
Checked by originator	IH	Sig.	Date 29.11.05
Approved by	IH	Sig.	Date 29.11.05

B3015 DEEPCUT BRIDGE ROAD/THE MAULTWAY, CAMBERLEY - PROPOSED PEDESTRIAN/CYCLE FACILITY

Drawing: EXTENT OF PROPOSED FACILITY

SHEET 1 of 1

SURREY COUNTY COUNCIL Sustainable Development

Project No. 46736001

Contract Sheet No.

Drawing No. 6736-01

Rev. -

Classification INFORMATION