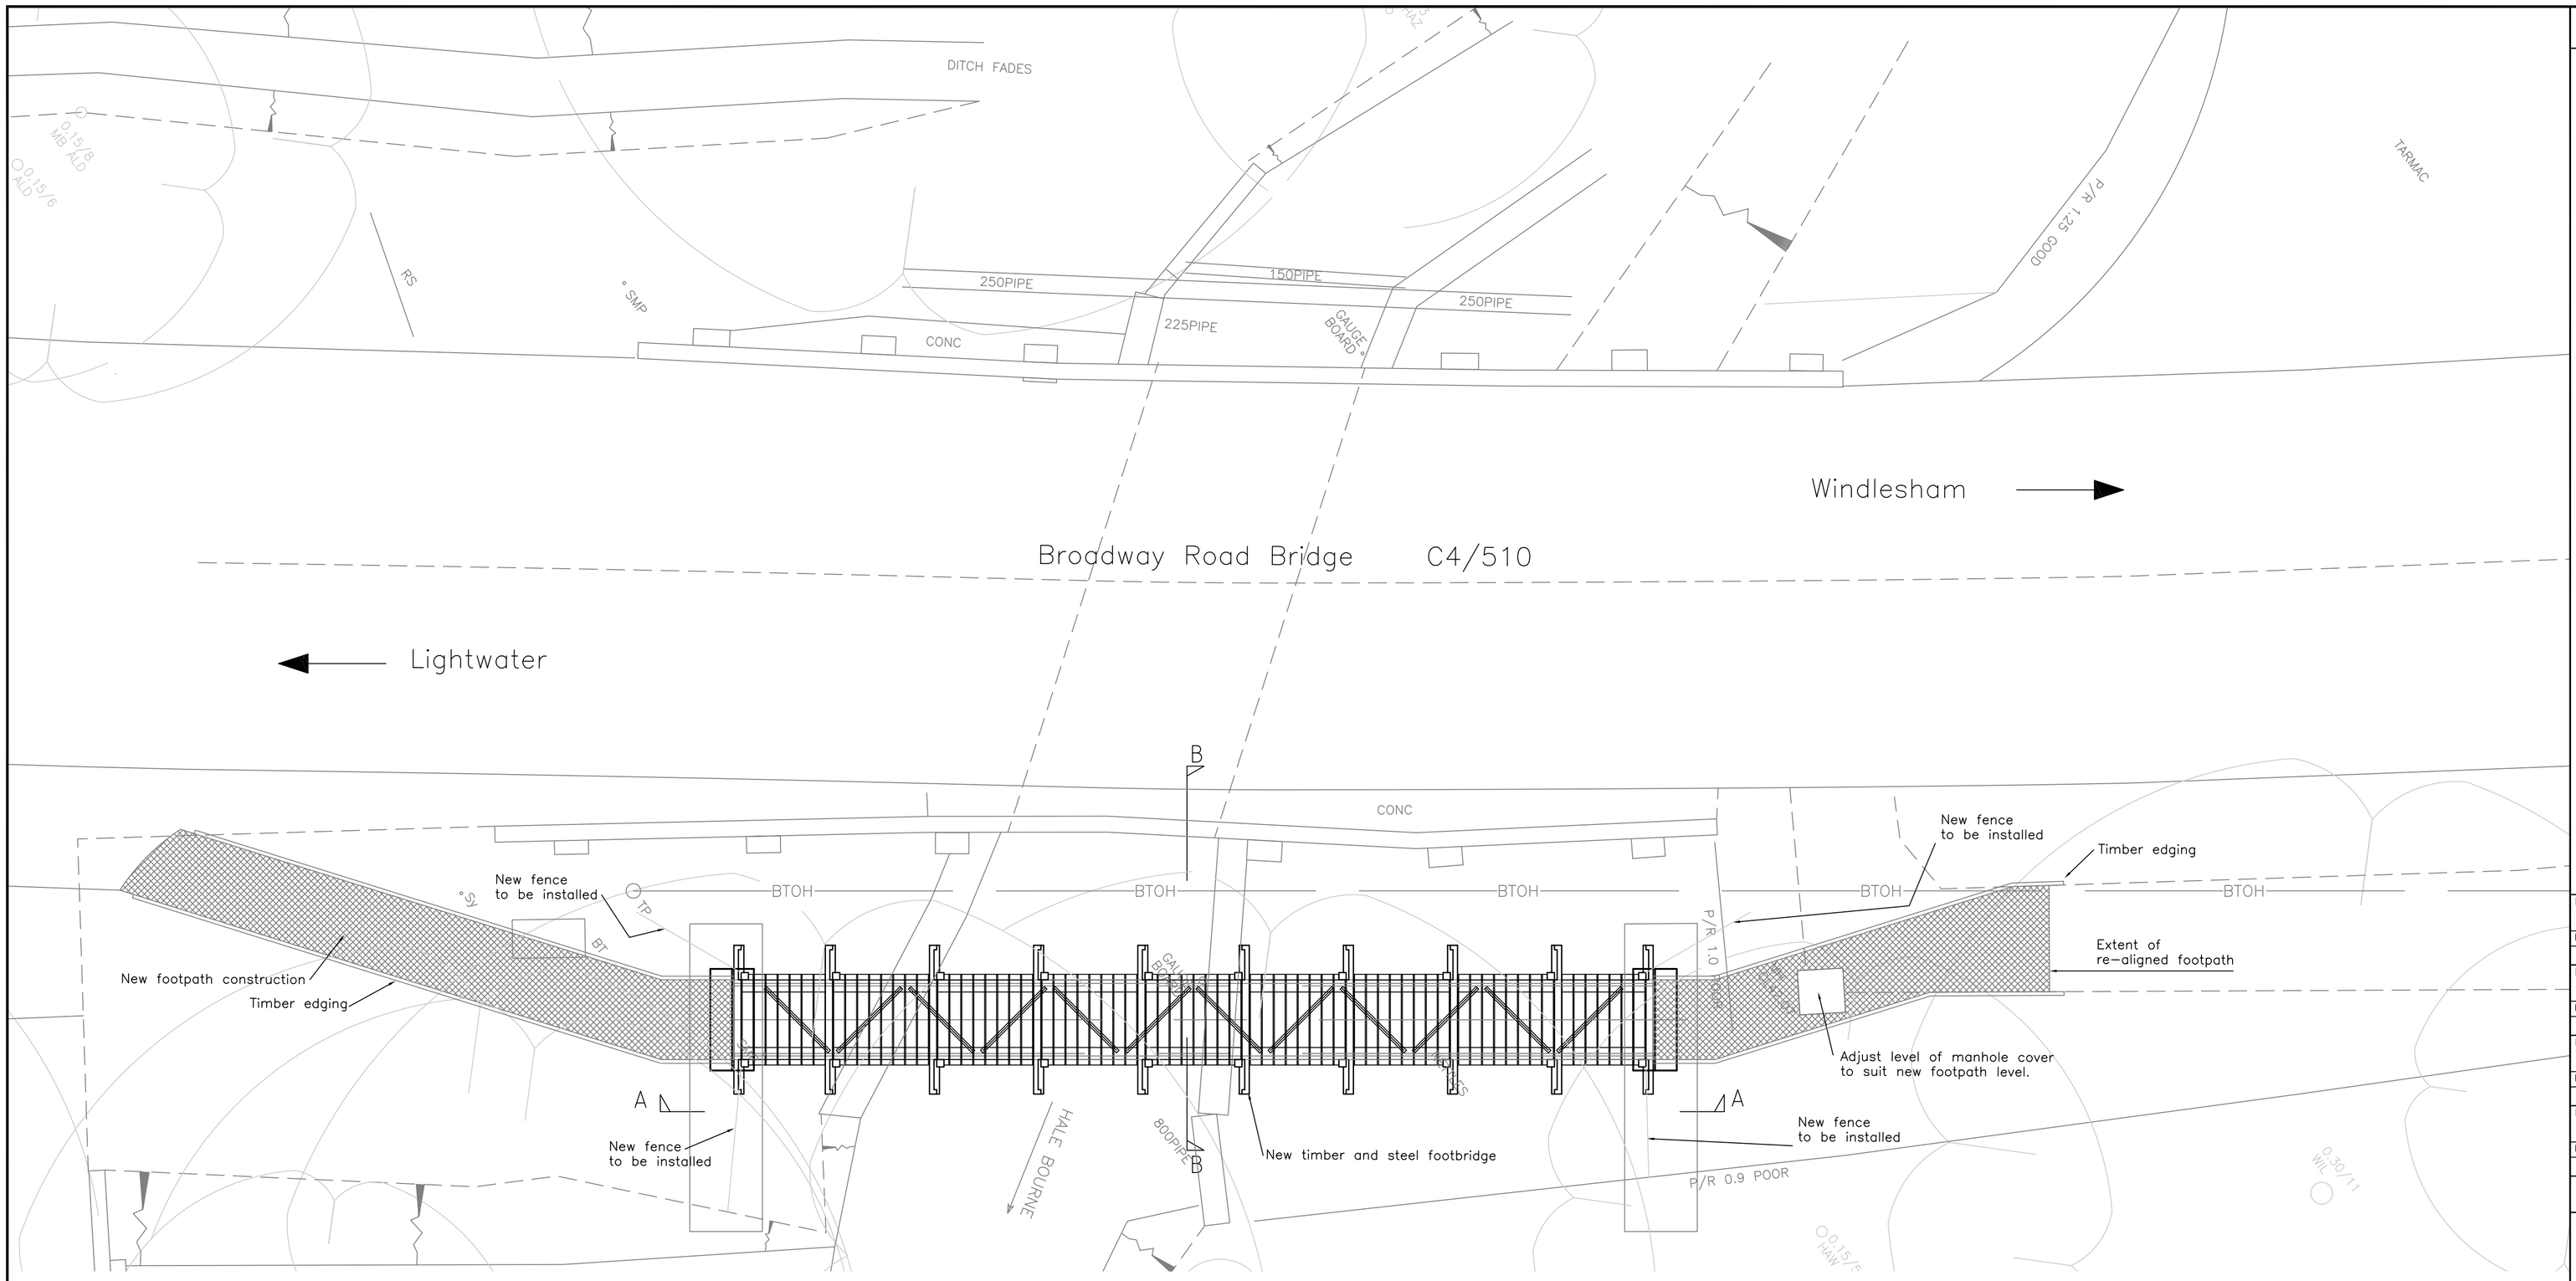

PLAN
Scale 1:50

FOOTBRIDGE FOUNDATIONS TO BE LOCATED ON TEMPORARY BRIDGE FOUNDATIONS POSITIONED TO SUIT FINAL DESIGN

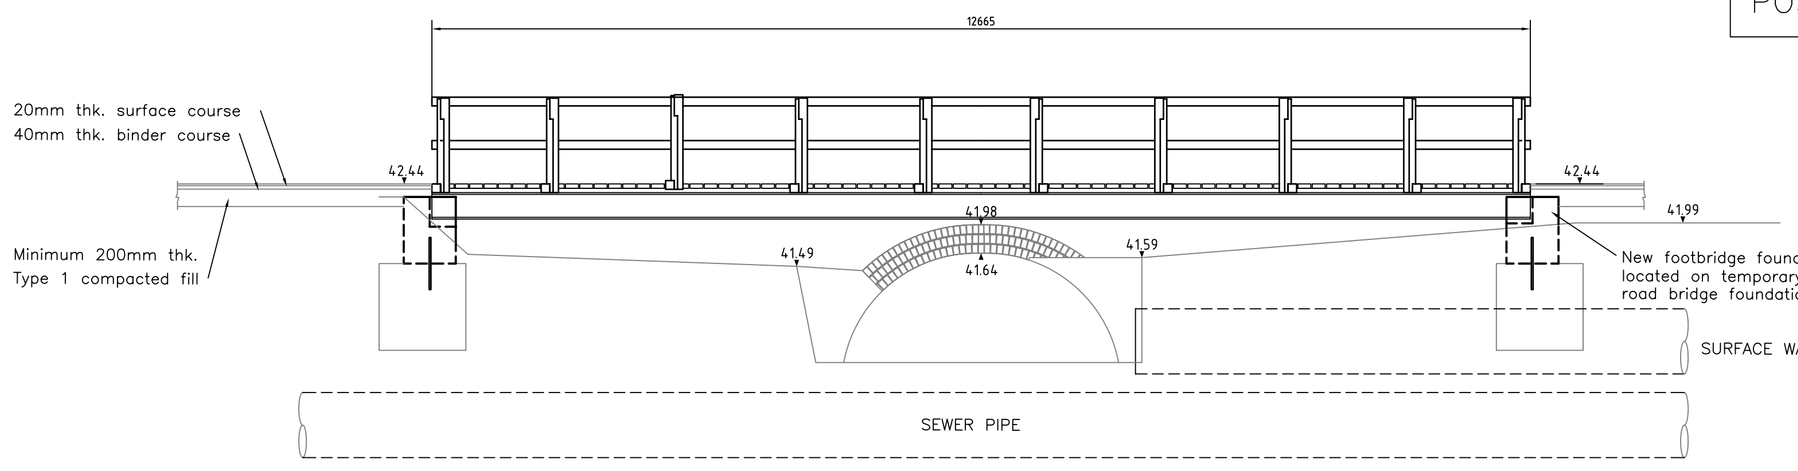

ELEVATION A–A
Scale 1:50

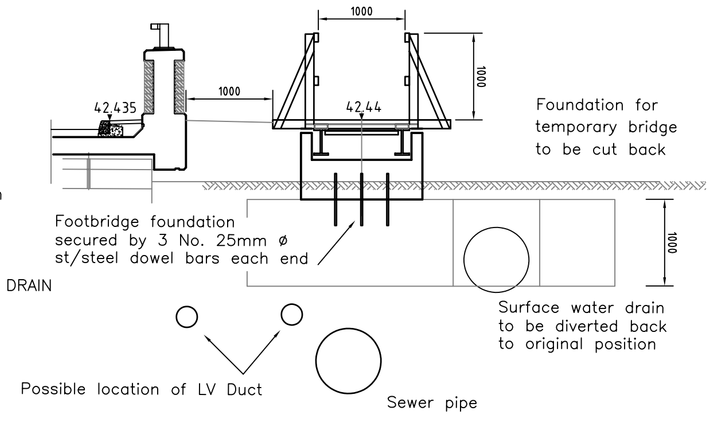

SECTION B–B
Scale 1:50

FOR DETAILS OF FOOTBRIDGE DESIGN AND SETTING OUT SEE STANDARDS DRAWING DRG No.SD/11/A1

0 50 100 150 200

22 Feb.06 – 4:44pm

A1

Notes

1. This drawing shall be read in conjunction with all drawings listed on drg no. 3246/101

Rev						
Drawn + Sig.	Date	Check + Sig.	Date	Appro + Sig.	Date	
Rev						
Drawn + Sig.	Date	Check + Sig.	Date	Appro + Sig.	Date	
Rev						
Drawn + Sig.	Date	Check + Sig.	Date	Appro + Sig.	Date	
Rev A	General revision					
Drawn + Sig.	Date	Check + Sig.	Date	Appro + Sig.	Date	
WG		SO		SC		

Amendments

File Name
S:\project\3246\all\Drawings\structures\3246107.DWG

Project
BRIDGE STRENGTHENING
C4/510 BROADWAY ROAD
LIGHTWATER

Drawing
GENERAL ARRANGEMENT OF NEW FOOTBRIDGE

'Based upon the Ordnance Survey mapping with the permission of the Controller of Her Majesty's Stationery Office © Crown copyright. Unauthorised reproduction infringes Crown copyright and may lead to prosecution or civil proceedings.'
Surrey County Council LA 076872 1996.

North point

Scale: AS SHOWN

Drawn	WG	Sig.	WG	Date	01/05
Checked by originator	SO	Sig.	SO	Date	01/05
Approved	SC	Sig.	SC	Date	01/05

SURREY COUNTY COUNCIL
Sustainable Development
Head of Transportation: C.M.Findlay, B.Sc., M.Sc., C.Eng., F.I.C.E

Project No. 3246
Contract
Sheet
No.
Drawing No. 3246/107
Rev. A
Classification PRESENTATION