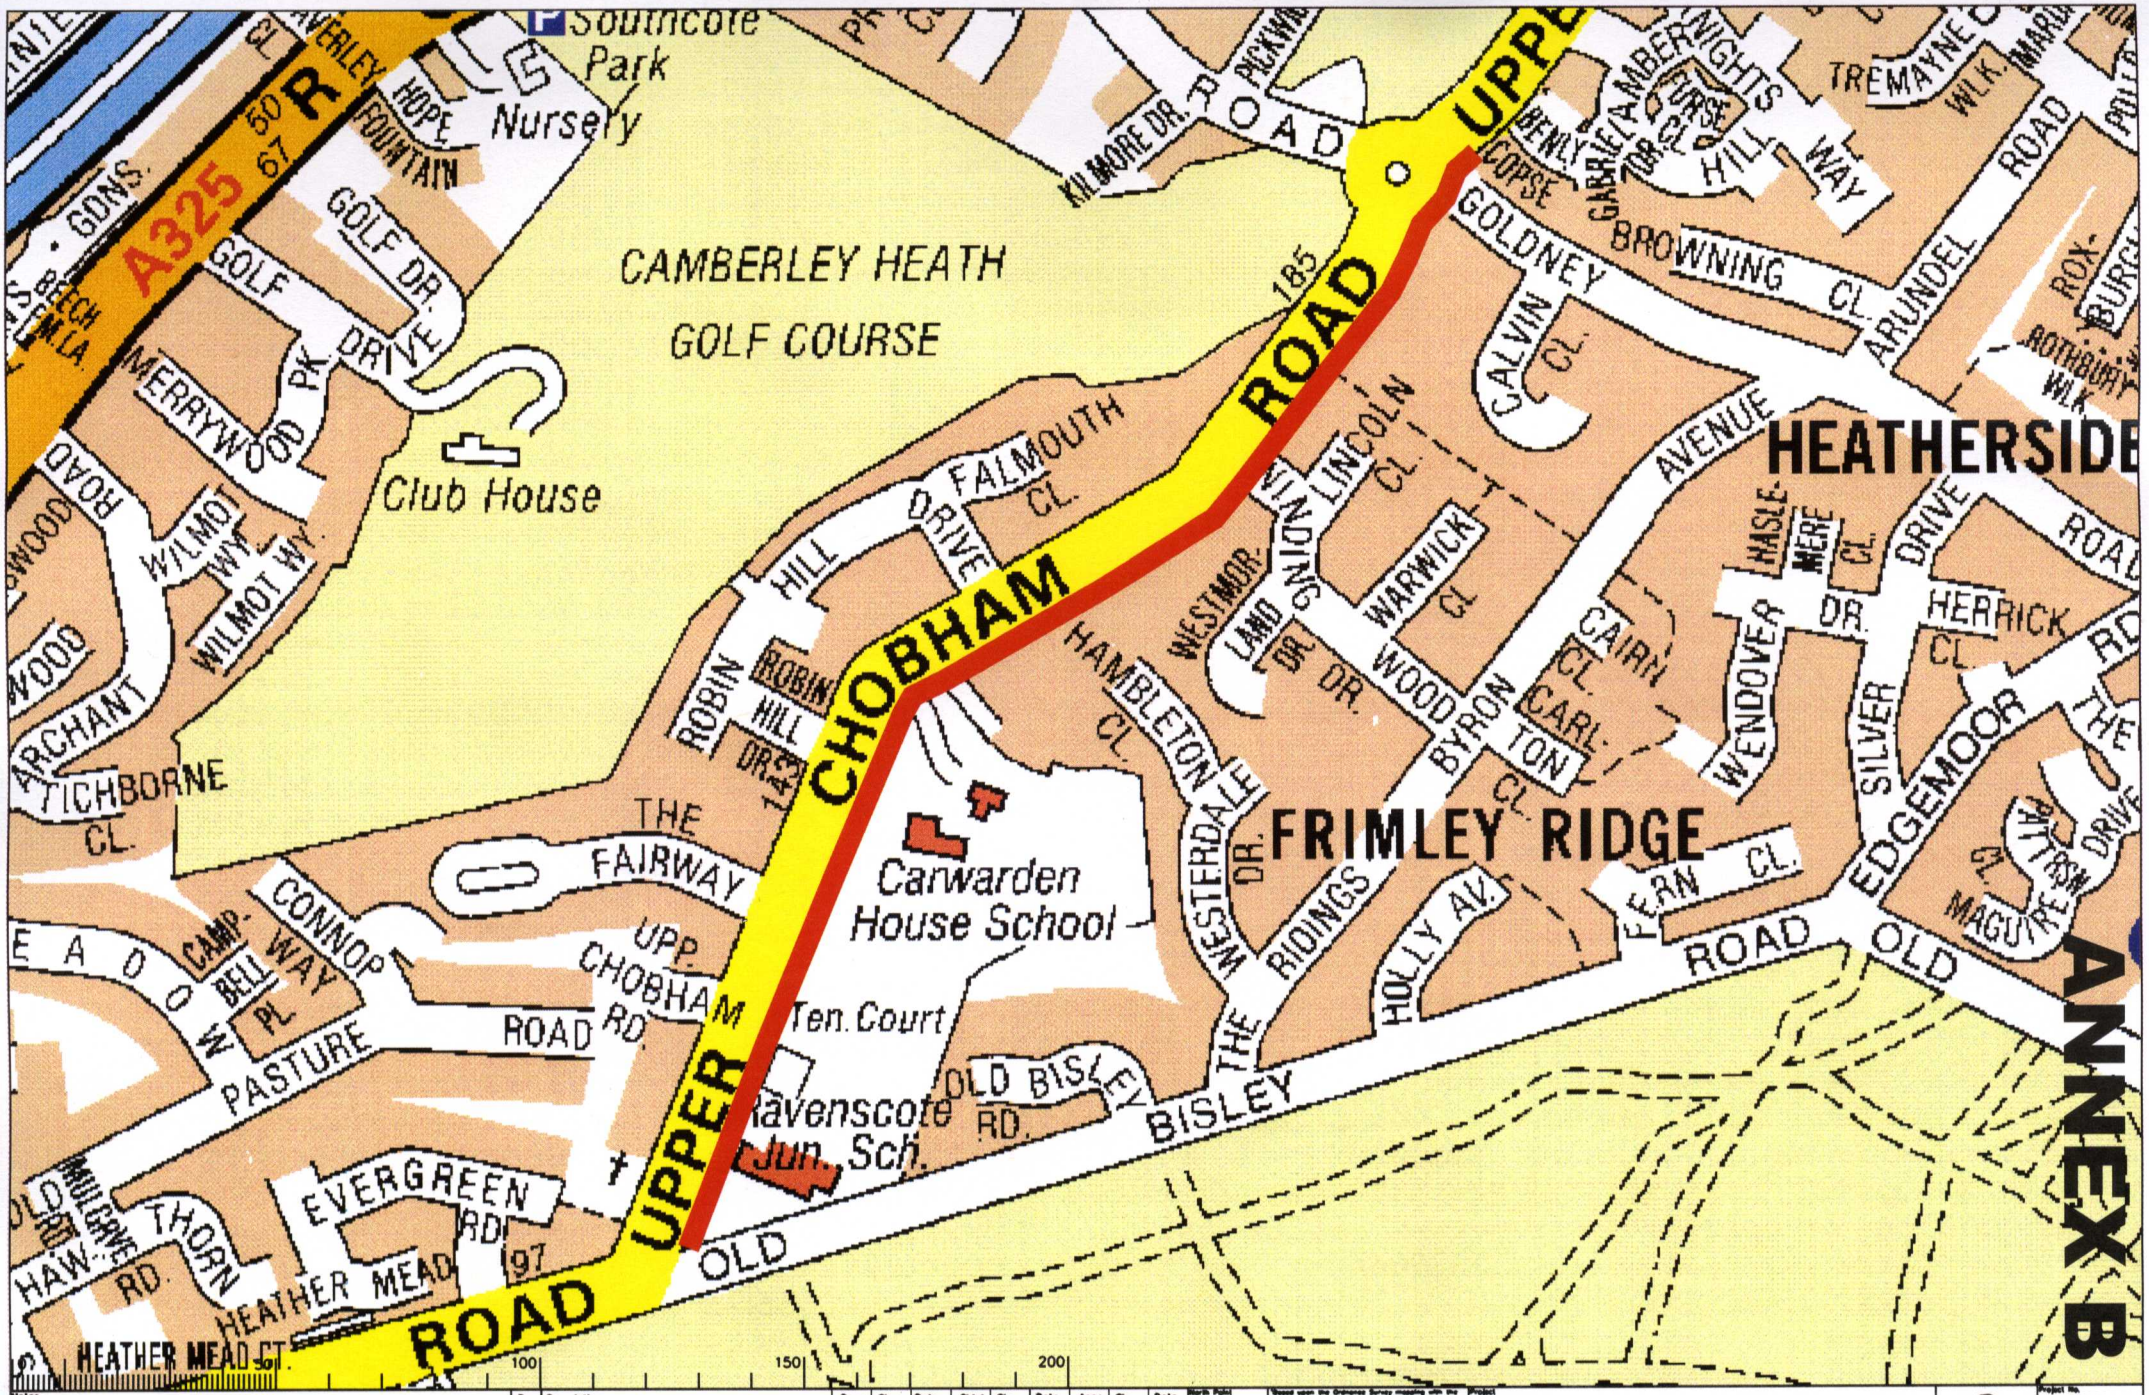

EXTENTS OF PROPOSED FOOTWAY

Rev.	Description	Drwn	Sig.	Date	Chkd	Sig.	Date	Appr	Sig.	Date

Based upon the Ordnance Survey mapping with the permission of the Controller of Her Majesty's Stationery Office. © Crown copyright. Unauthorised reproduction infringes Crown copyright and may lead to prosecution or civil proceedings. Surrey County Council LA 076972 1998.

Project: UPPER CHOBHAM ROAD - CAMBERLEY

Drawing: PROPOSED FOOTWAY

SURREY COUNTY COUNCIL Sustainable Development

Project No. 0123

Drawing No. 0123/3

Classification CONSULTATION