ANNEX 1

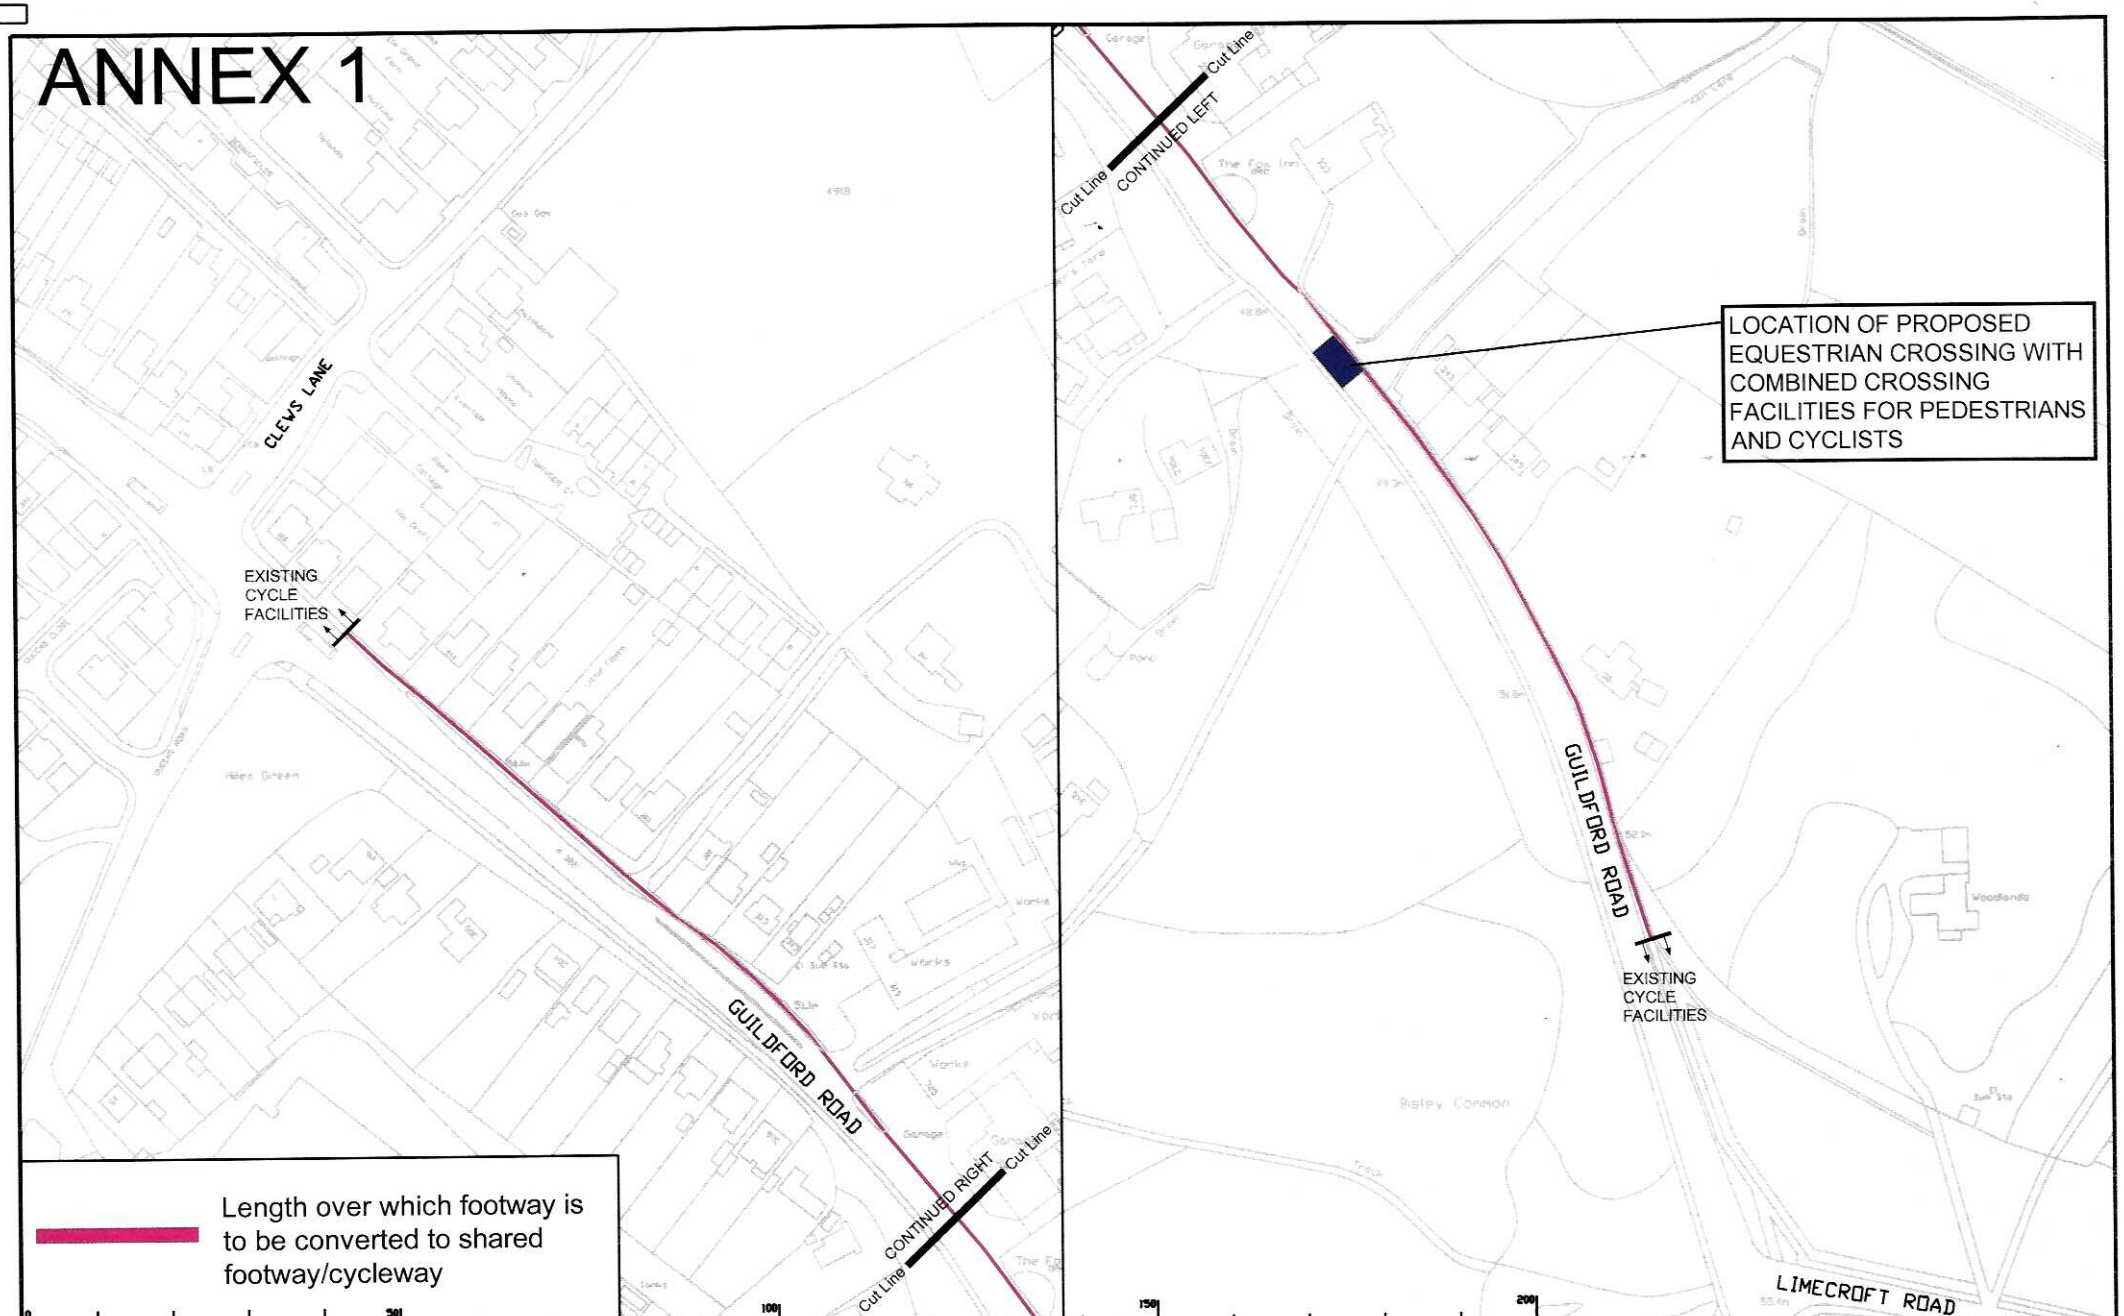

Notes

Rev.	Description	Drawn	Sig.	Date	Chkd	Sig.	Date	Appr	Sig.	Date

Scale 1:2000

Project: A322 GUILDFORD ROAD, BISLEY

Drawing: PROPOSED EQUESTRIAN CROSSING AND SHARED FOOTWAY/CYCLEWAY

SHEET 1 OF 1

Drawn by JG Sig. JG Date JULY97

Checked by originator Sig. Date

Approved by Sig. Date

SURREY COUNTY COUNCIL Sustainable Development

Project No.

Contract No.

Sheet No.

Drawing No. Rev. -

Classification -

A4