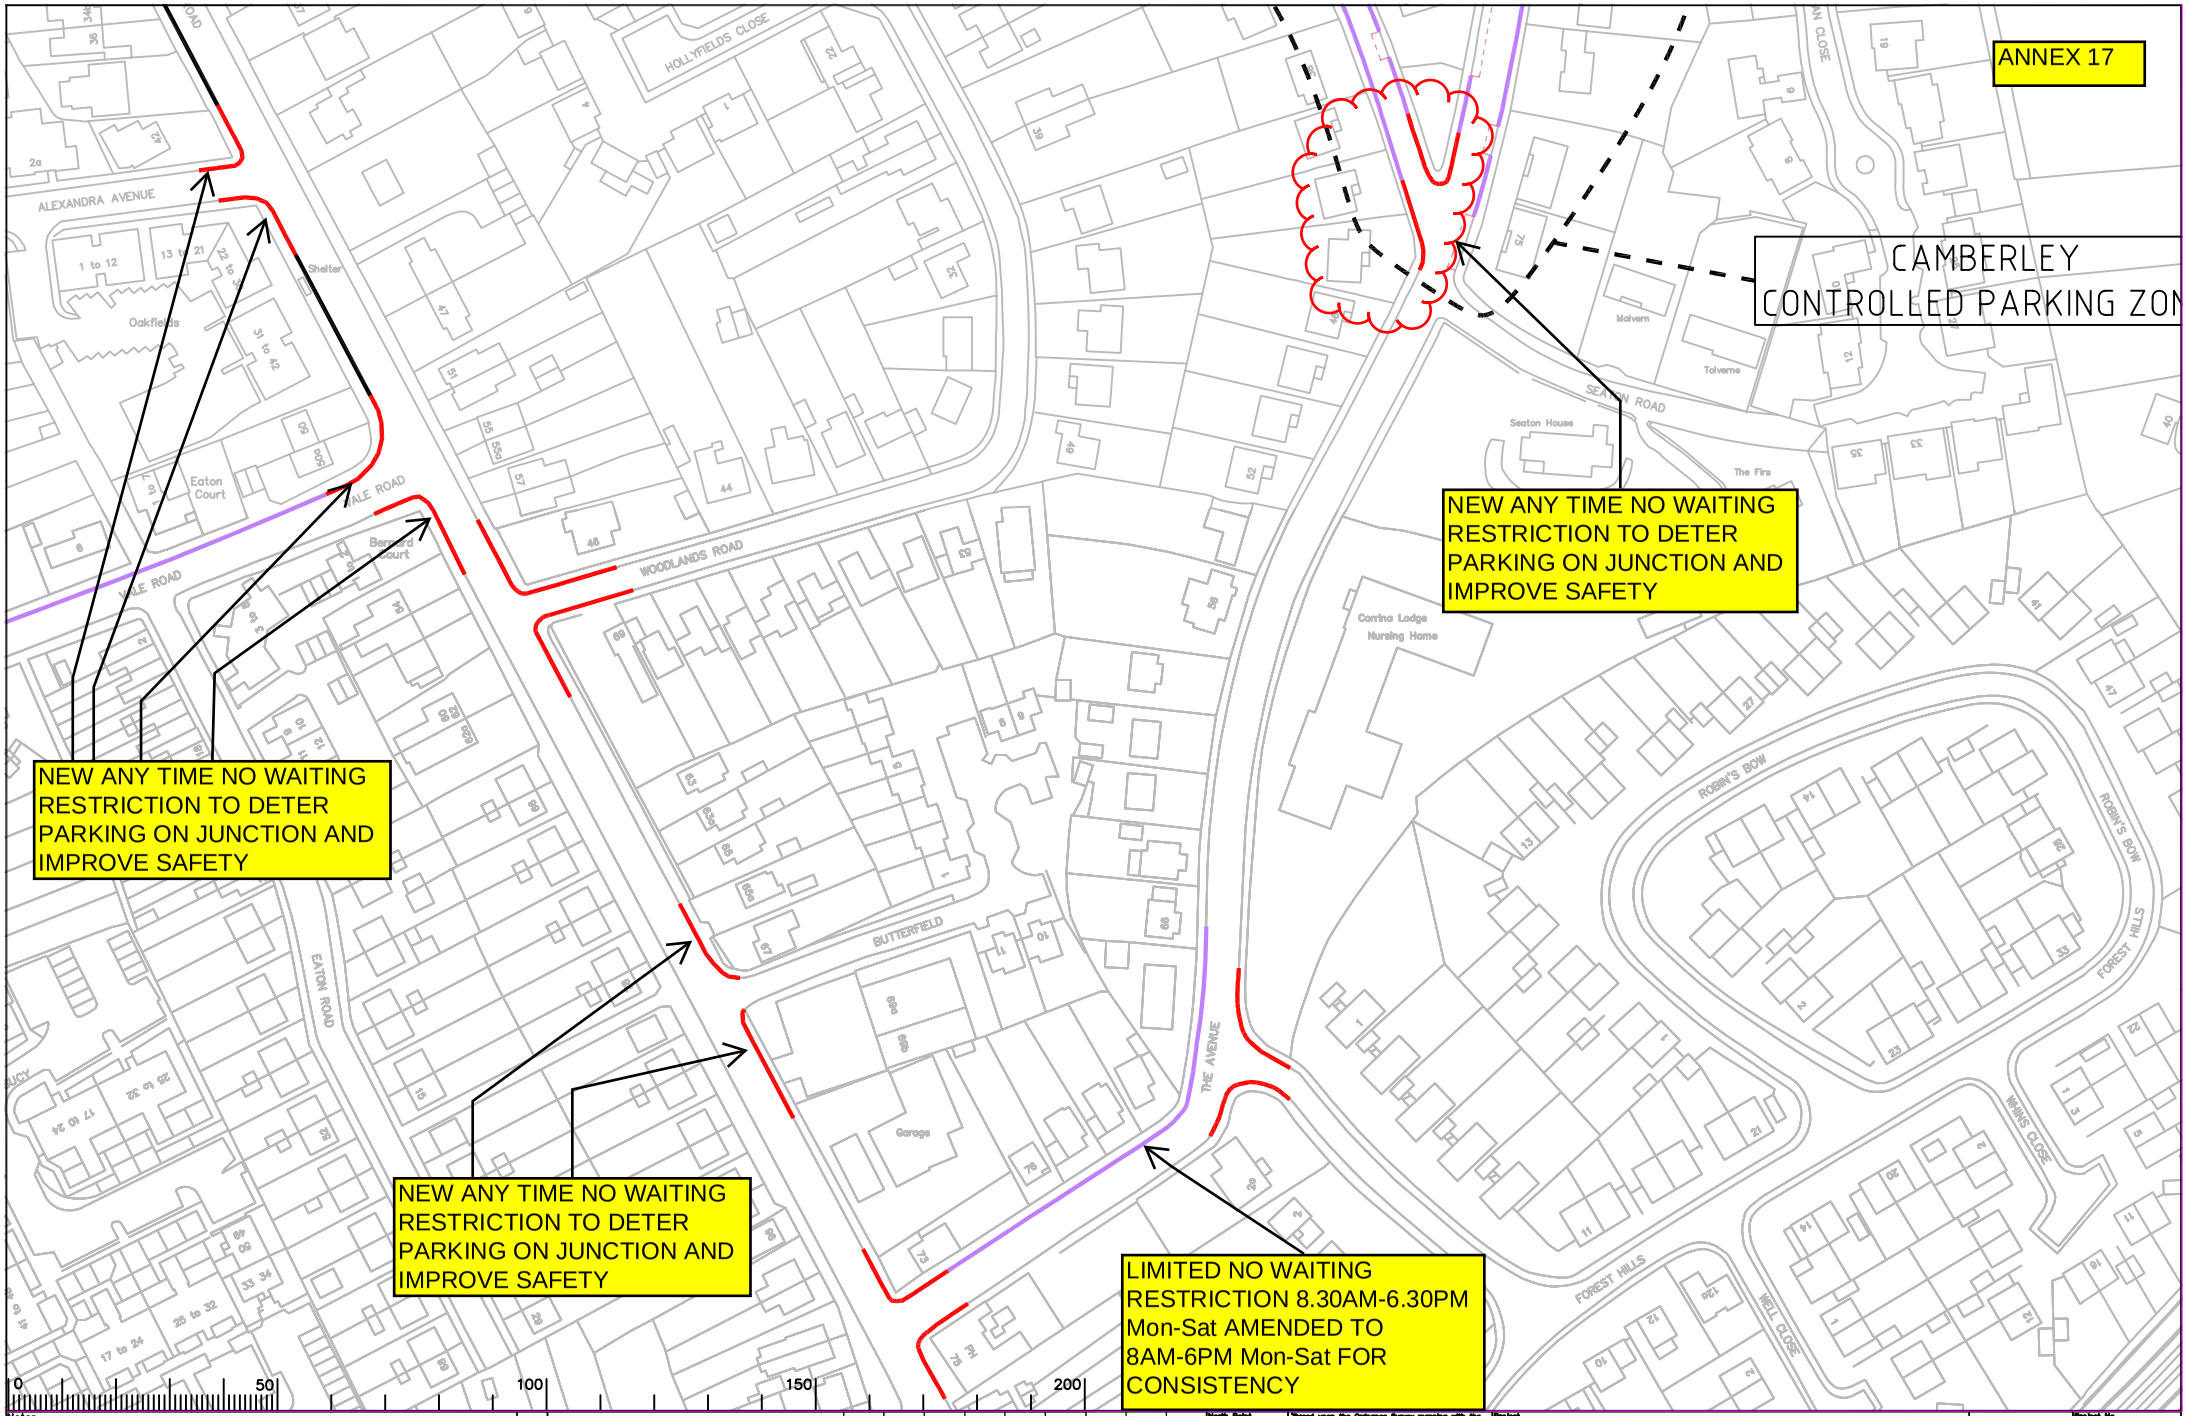

Notes

Rev.	Description	Drwn	Sig.	Date	Chkd	Sig.	Date	Appr	Sig.	Date

File Name S:\Project-current\3282\SYH\CAD-Drawings\Committee\June 2008\32821333.dwg

Scale 1 : 1250

North Point

"Based upon the Ordnance Survey mapping with the permission of the Controller of Her Majesty's Stationery Office © Crown copyright. Unauthorised reproduction infringes Crown copyright and may lead to prosecution or civil proceedings." Surrey County Council LA 076872 1998.

Drawn by	SDC	Sig. SDC	Date 06/08
Checked by originator	ML	Sig. ML	Date 06/08
Approved by	T.P.C.	Sig. T.P.C.	Date 06/08

Project: SURREY HEATH DPE RURAL AREA

Drawing: CAMBERLEY WAITING RESTRICTIONS

SHEET OF

SURREY COUNTY COUNCIL
Sustainable Development
Head of Transportation
S.A. Ltd.
Kingsland Grange Woking Surrey

Project No. 3282SYH

Contract Sheet No.

Drawing No. 3282/1333

Rev. -

Classification COMM