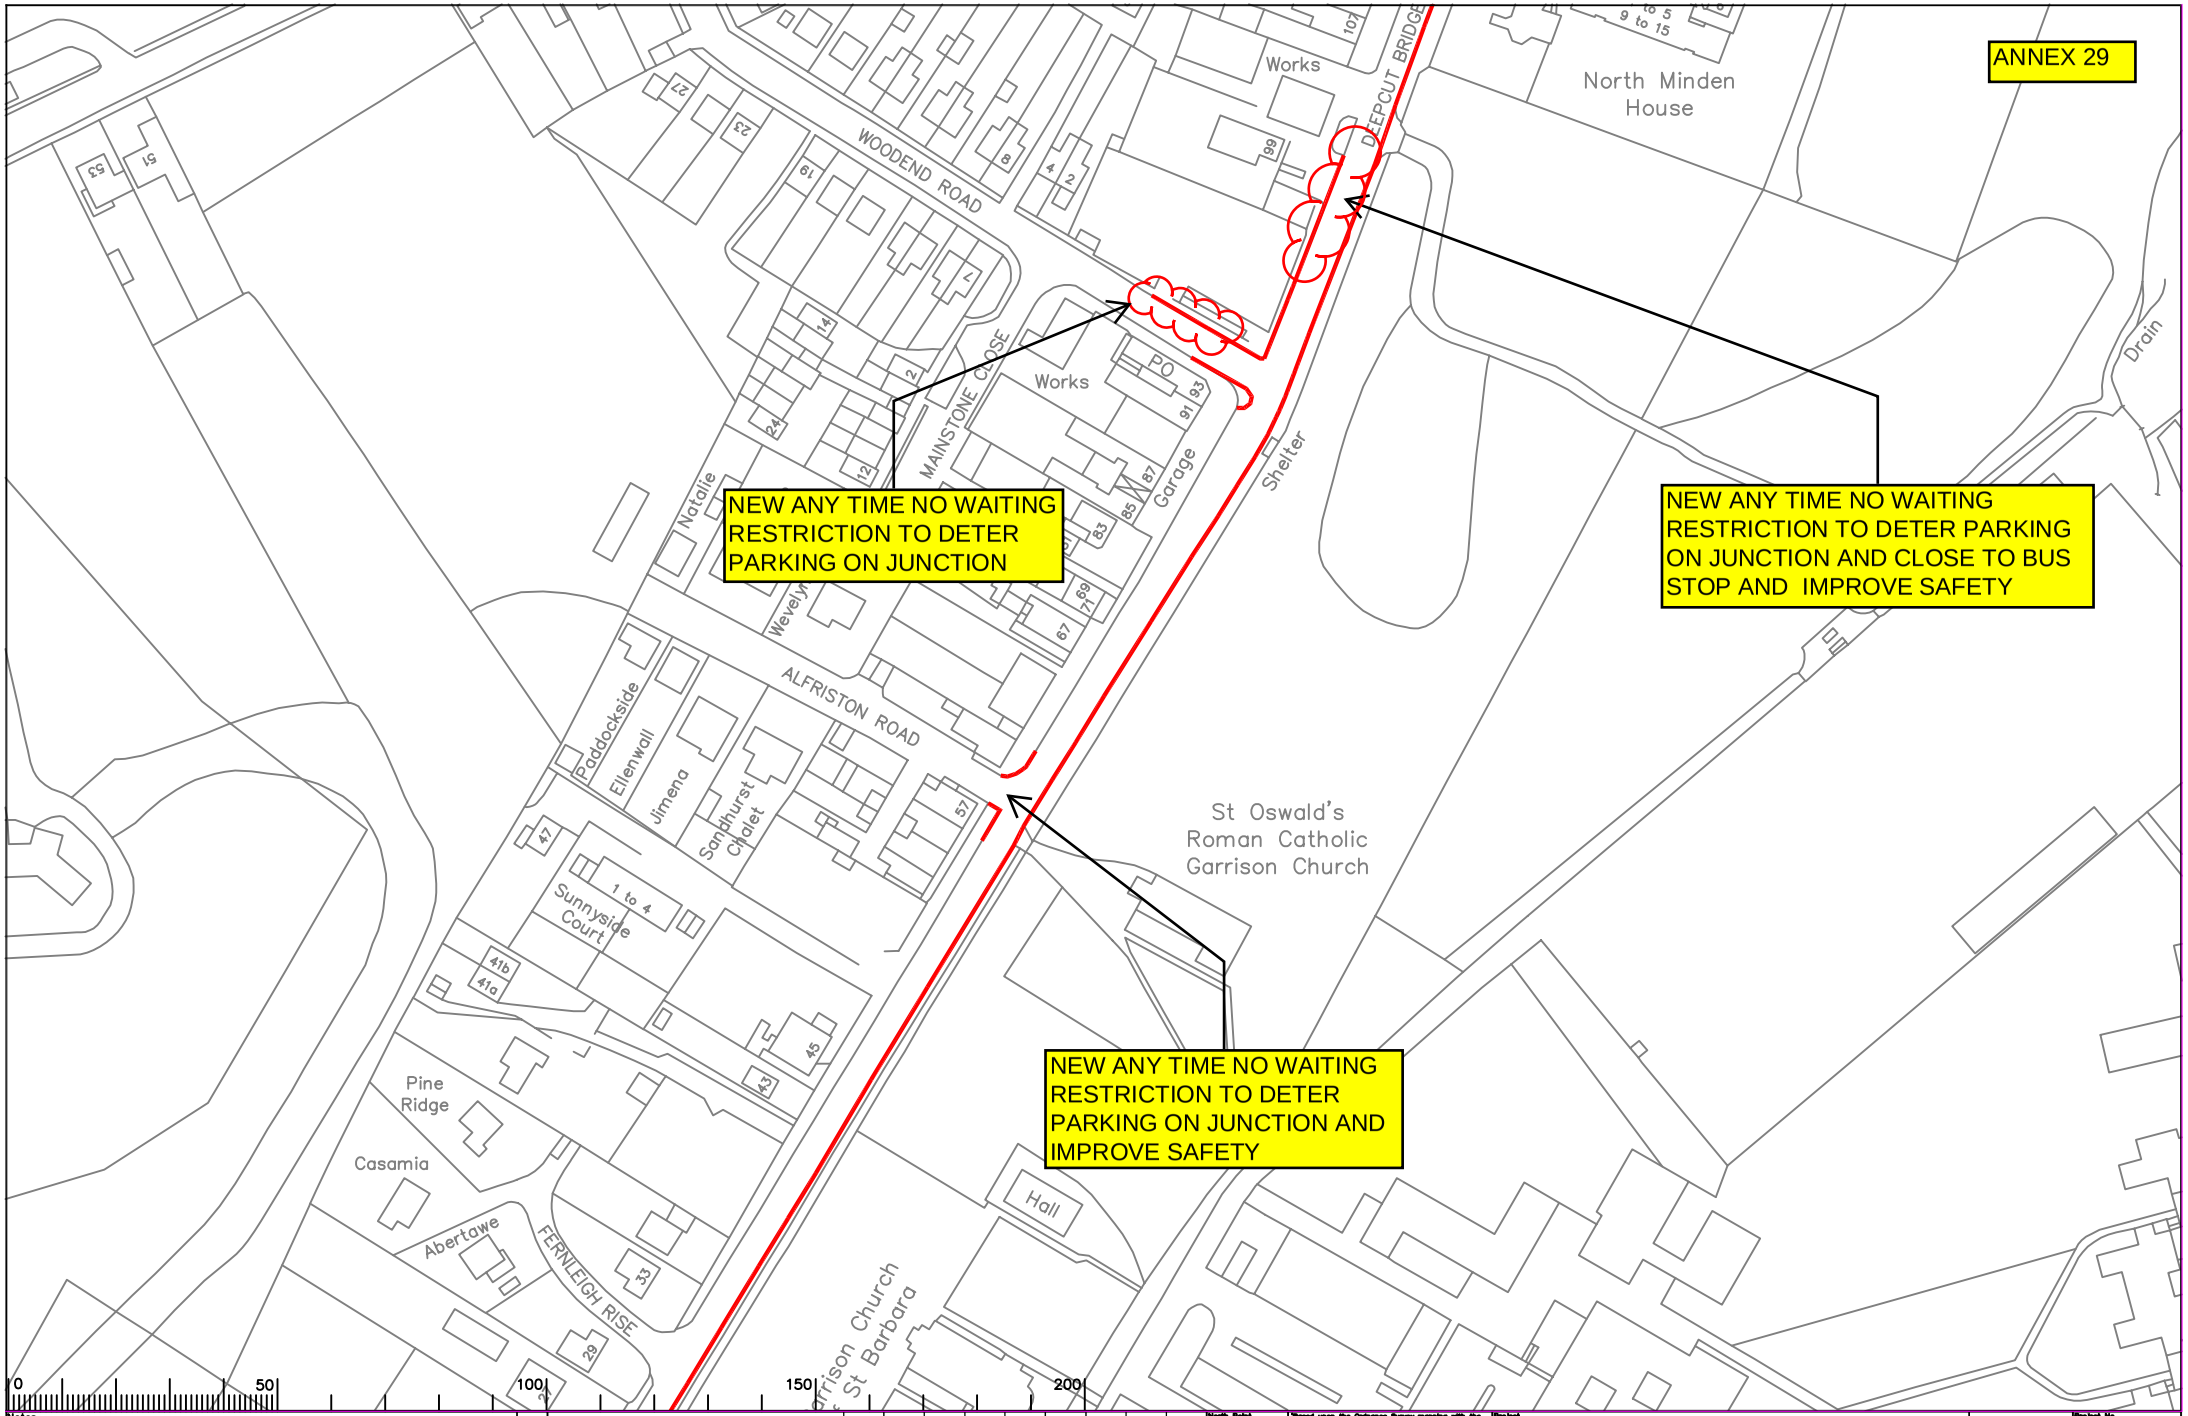

Notes

Rev.	Description	Drwn	Sig.	Date	Chkd	Sig.	Date	Appr	Sig.	Date

File Name S:\Project-current\3282\SYH\CAD-Drawings\CommHwy\June 2008\3282\352.dwg

Scale 1 : 1250

North Point

"Based upon the Ordnance Survey mapping with the permission of the Controller of Her Majesty's Stationery Office © Crown copyright. Unauthorised reproduction infringes Crown copyright and may lead to prosecution or civil proceedings." Surrey County Council LA 076872 1998.

Drawn by	SDC	Sig. SDC	Date 06/08
Checked by originator	ML	Sig. ML	Date 06/08
Approved by	T.P.C.	Sig. T.P.C.	Date 06/08

Project: SURREY HEATH DPE RURAL AREA

Drawing: DEEPCUT WAITING RESTRICTIONS

SHEET OF

SURREY COUNTY COUNCIL Sustainable Development

Project No. 3282SYH

Contract

Sheet No.

Drawing No. 3282/1352

Rev. -

Classification COMM