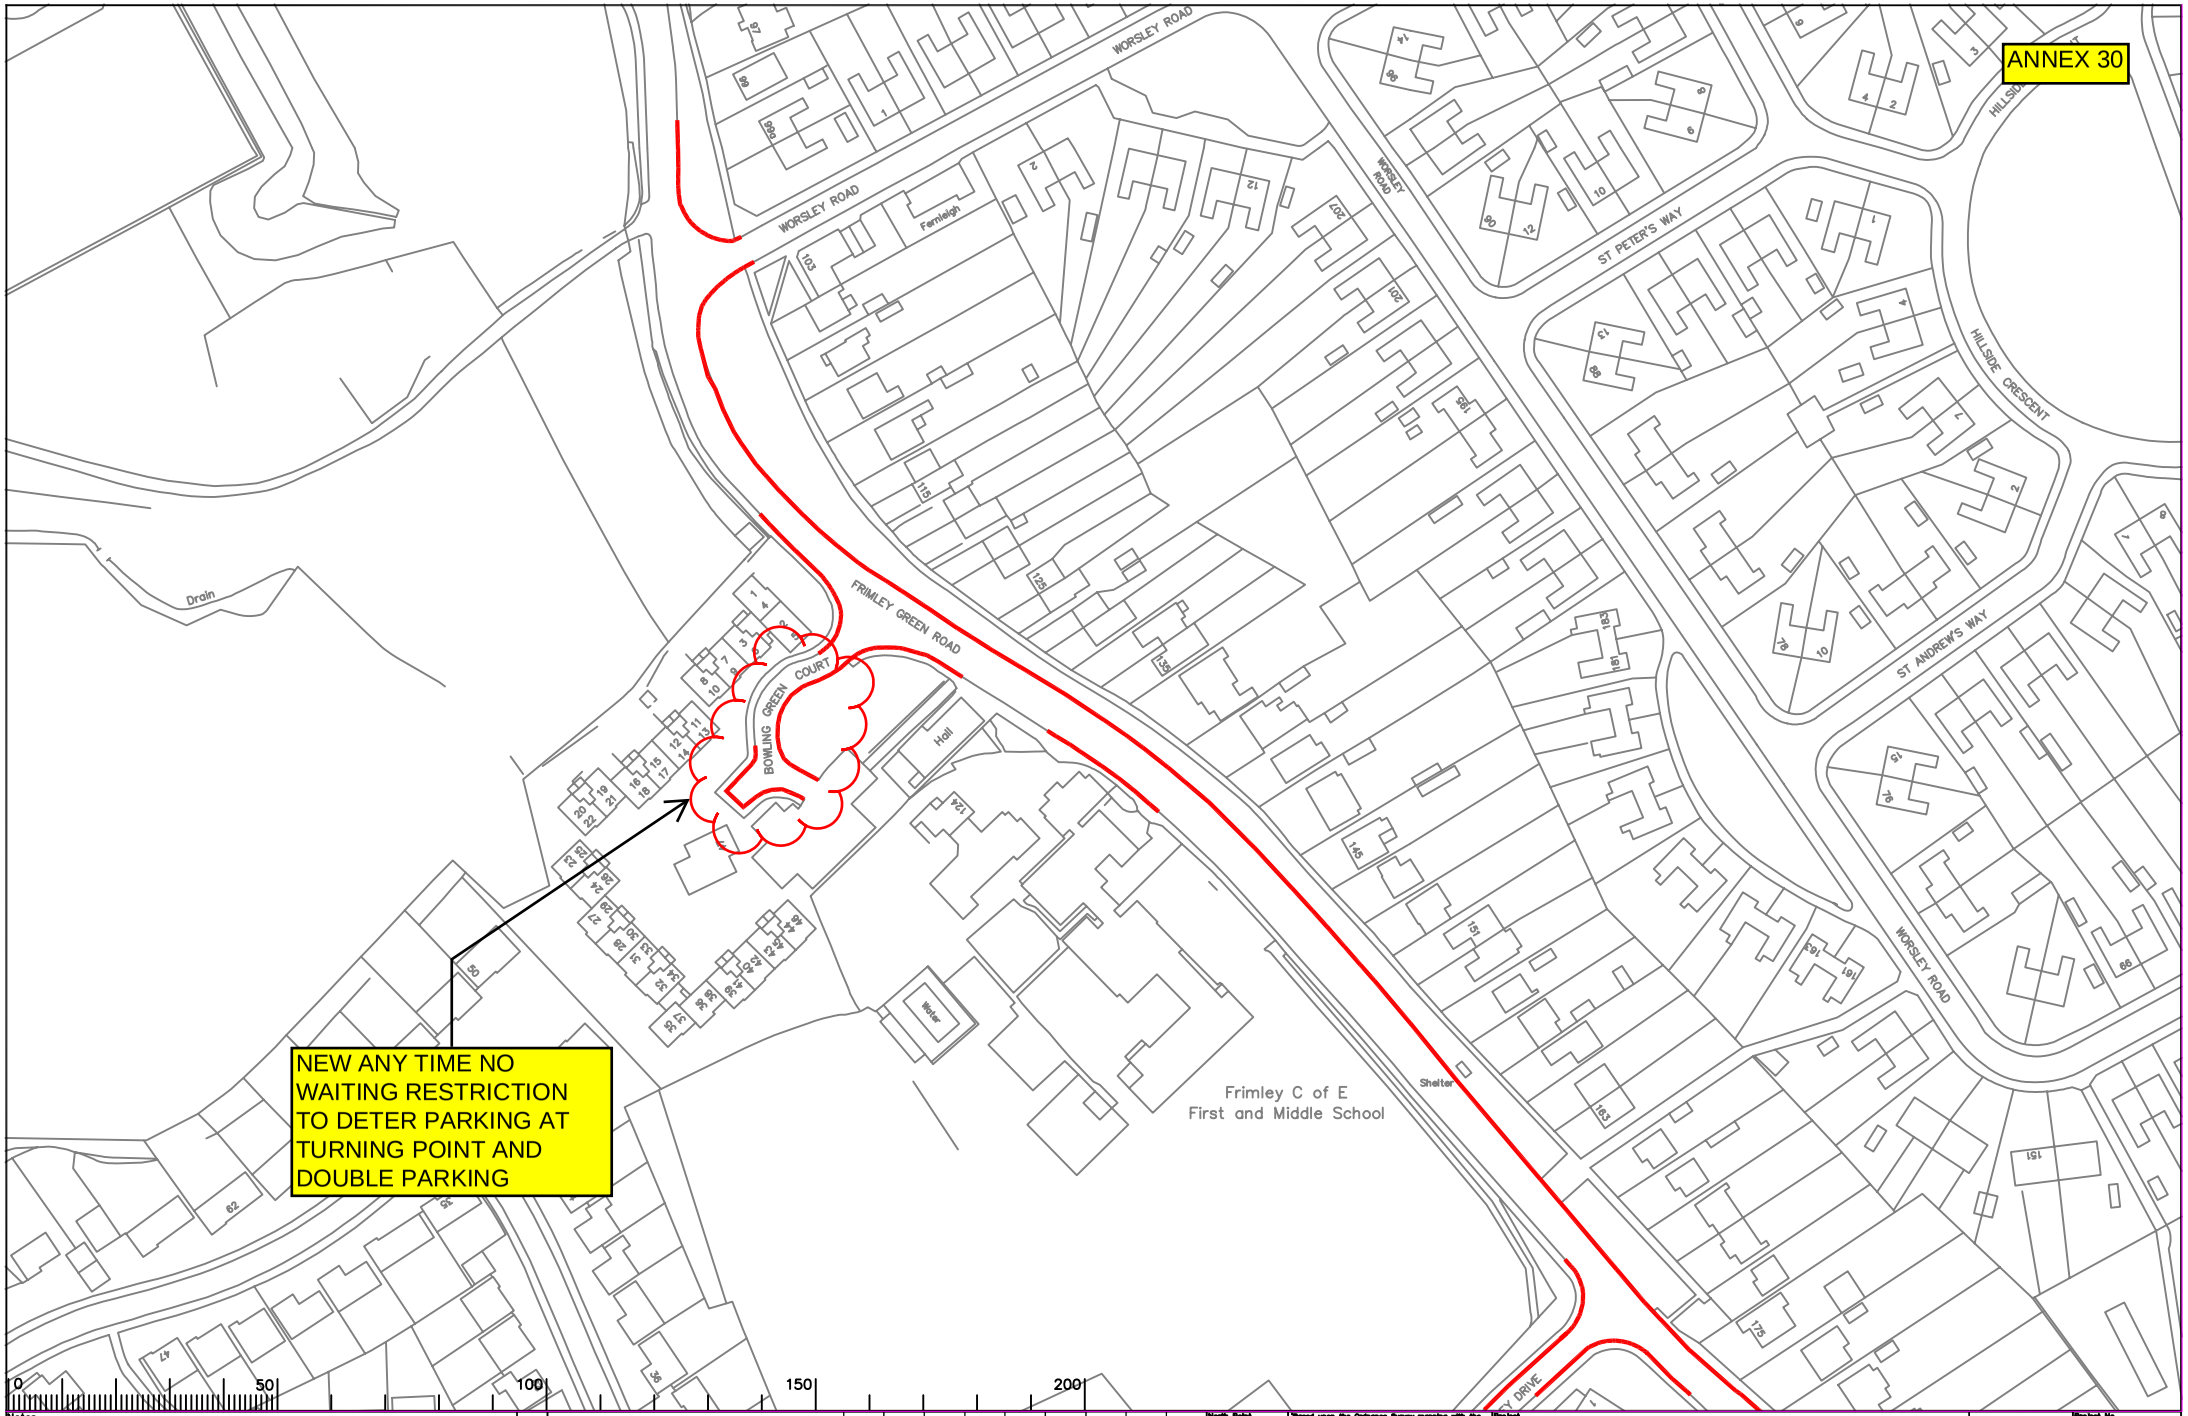

Notes

Rev.	Description	Drwn	Sig.	Date	Chkd	Sig.	Date	Appr	Sig.	Date

File Name S:\Project-current\3282\SYH\CAD-Drawings\CommHree\June 2008\3282i354.dwg

Scale 1 : 1250

North Point

"Based upon the Ordnance Survey mapping with the permission of the Controller of Her Majesty's Stationery Office © Crown copyright. Unauthorised reproduction infringes Crown copyright and may lead to prosecution or civil proceedings." Surrey County Council LA 076872 1998.

Drawn by	SDC	Sig. SDC	Date 06/08
Checked by originator	ML	Sig. ML	Date 06/08
Approved by	T.P.C.	Sig. T.P.C.	Date 06/08

Project

SURREY HEATH DPE
RURAL AREA

Drawing

FRIMLEY GREEN
WAITING RESTRICTIONS

SHEET OF

SURREY COUNTY COUNCIL
Sustainable Development

Project No. 3282SYH
Contract
Sheet No.
Drawing No. 3282/1354
Rev. -
Classification COMM