ANNEX 1

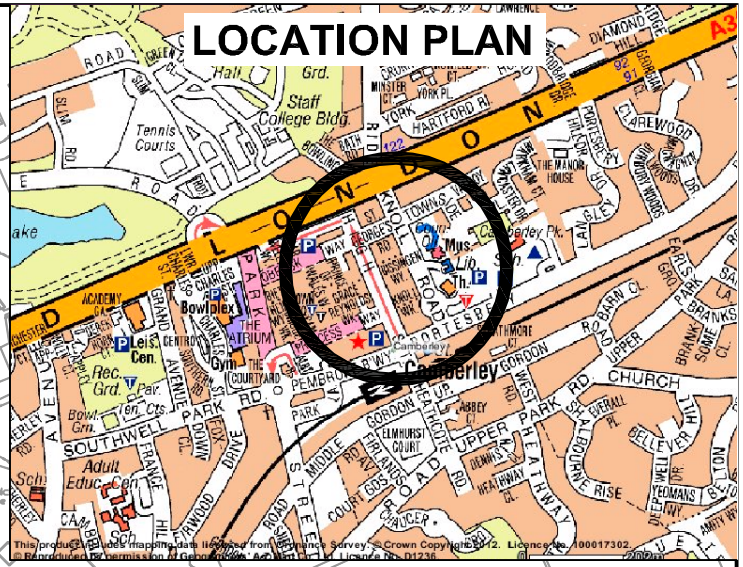

KEY TO PLAN

Area of closure

Diversion route

0 50 100 150 200

Notes

Rev.	Description	Drwn Sig.	Date	Chkd Sig.	Date	Appr Sig.	Date

File Name: Scale NTS

North Point: NORTH

"Based upon the Ordnance Survey mapping with permission of the Controller of Her Majesty's Stationery Office© C Crown copyright. Unauthorised reproduction infringes Crown copyrights and may lead to prosecution or civil proceedings" Surrey County Council LA 076572 1996.

Drawn by	JS	Sig.	Date JAN'12
Checked by originator		Sig.	Date
Approved by		Sig.	Date

Project: HIGH STREET, CAMBERLEY

Drawing: EXPERIMENTAL ROAD CLOSURE

SHEET 1 OF 1

SURREY COUNTY COUNCL

Project No. SH

Contract Sheet No.

Drawing No. SH2 Rev. -

Classification PRESENTATION

A4