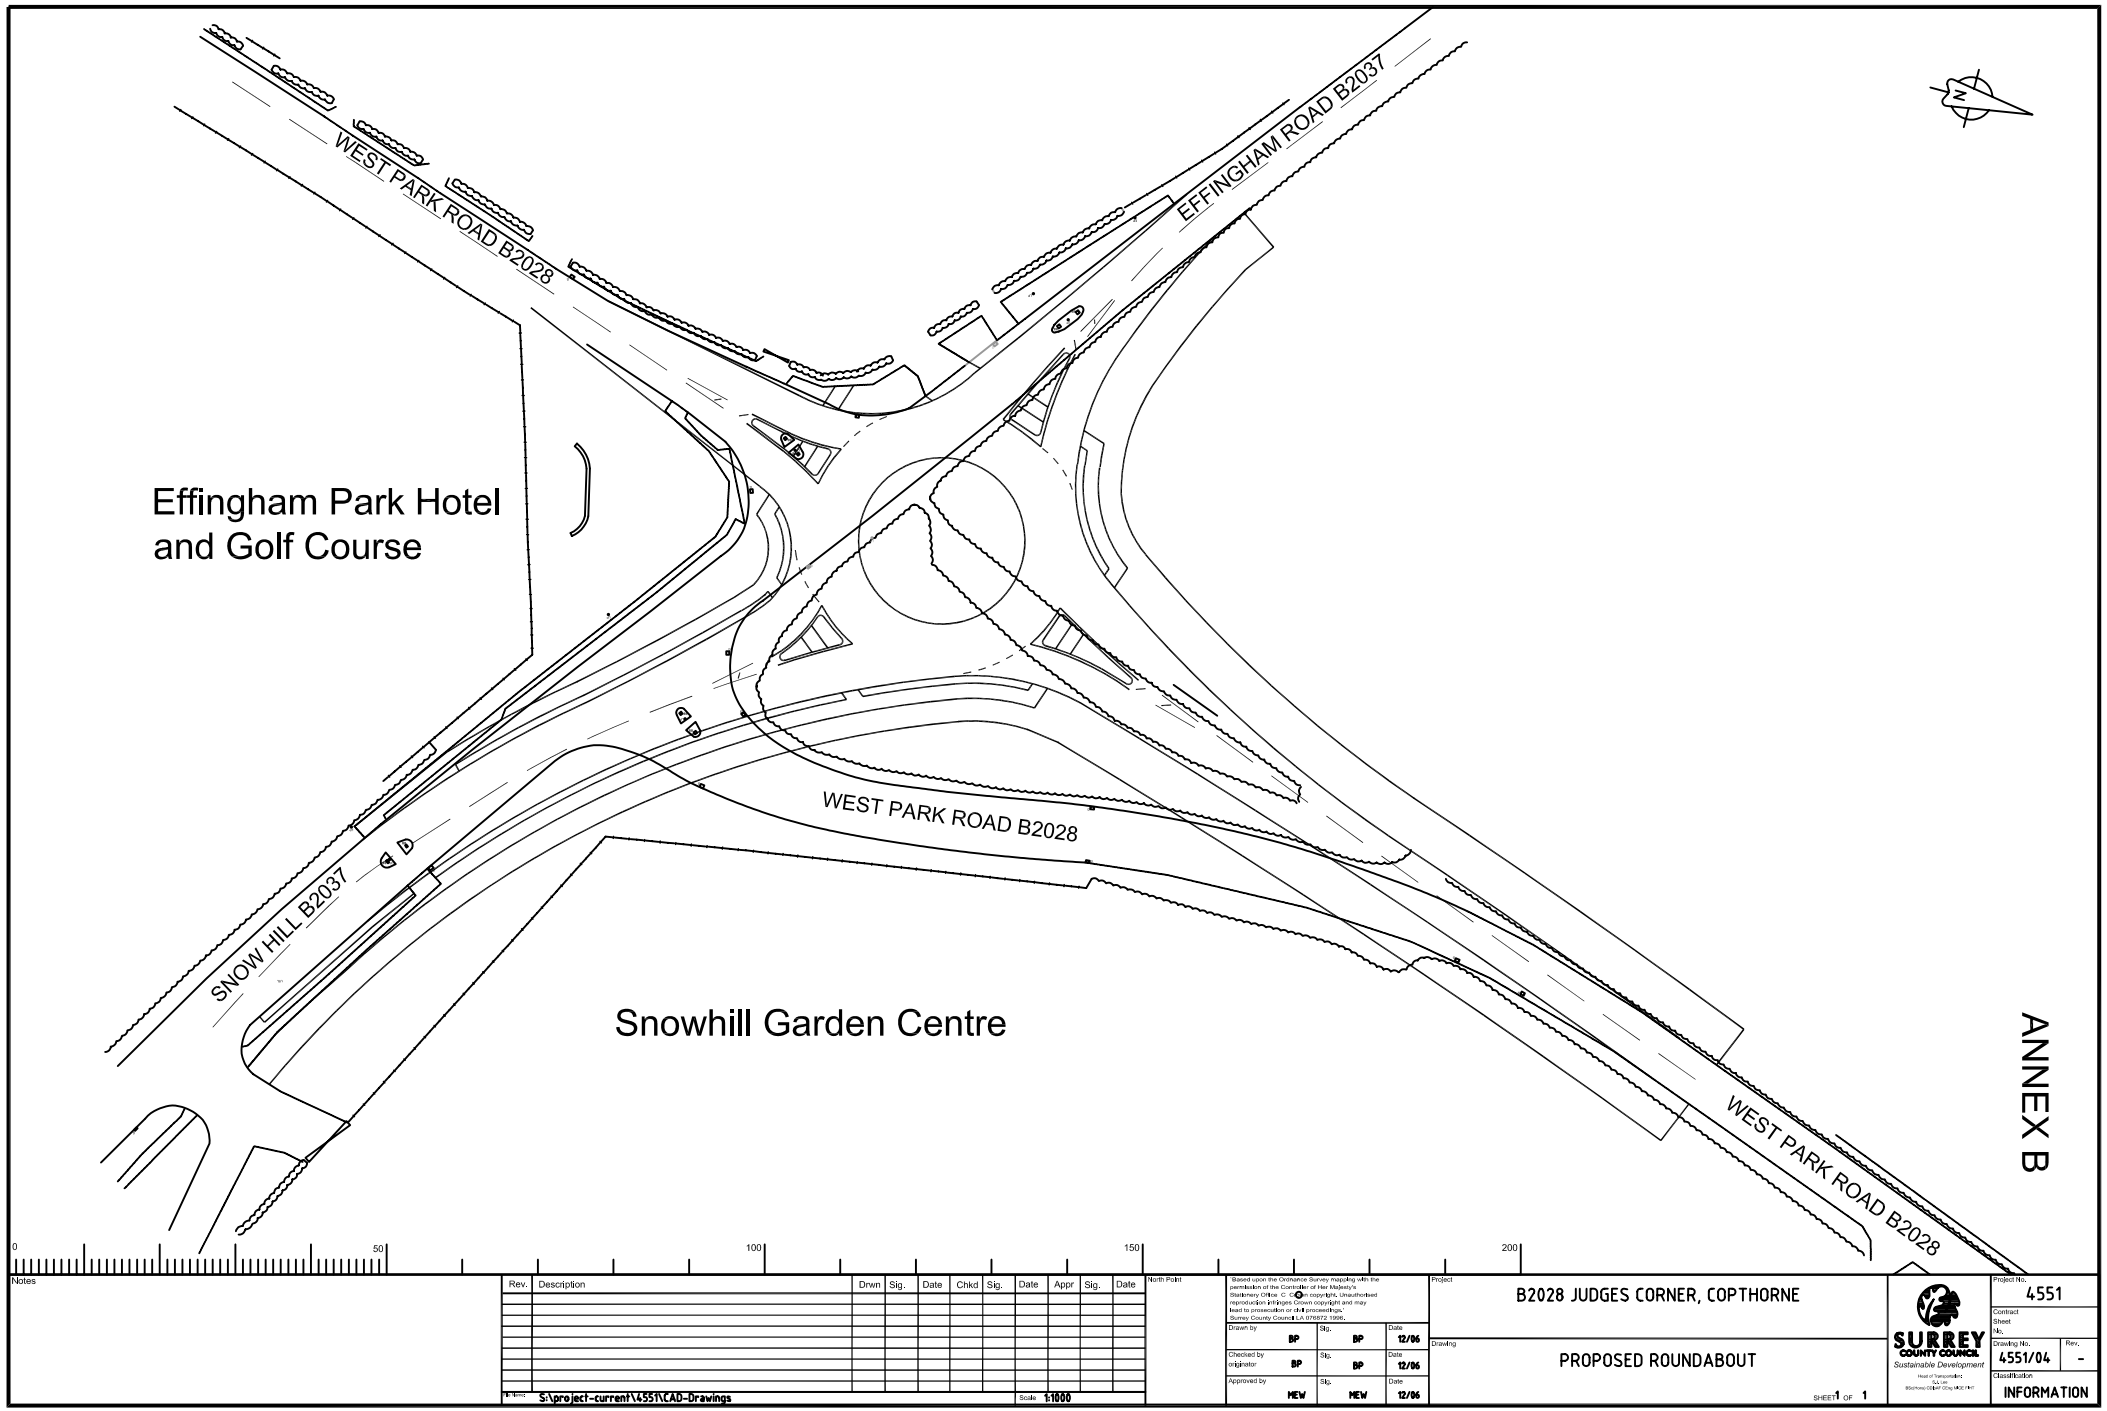

ANNEX B

Notes

Rev.	Description	Drwn	Sig.	Date	Chkd	Sig.	Date	Appr	Sig.	Date

Filename: S:\project-current\4551\CAD-Drawings

Scale 1:1000

North Point

'Based upon the Ordnance Survey mapping with the permission of the Controller of Her Majesty's Stationery Office © Crown copyright. Unauthorised reproduction infringes Crown copyright and may lead to prosecution or civil proceedings.' Surrey County Council LA 076872 1996.

Drawn by	BP	Sig. BP	Date 12/06
Checked by originator	BP	Sig. BP	Date 12/06
Approved by	MEW	Sig. MEW	Date 12/06

Project: B2028 JUDGES CORNER, COPTHORNE

Drawing: PROPOSED ROUNDABOUT

SHEET 1 OF 1

SURREY COUNTY COUNCIL
Sustainable Development
Head of Transportation
SUL Ltd
Woodhouse Office Copy MOC Print

Project No. 4551

Contract Sheet No.

Drawing No. 4551/04

Rev. -

Classification INFORMATION

A4