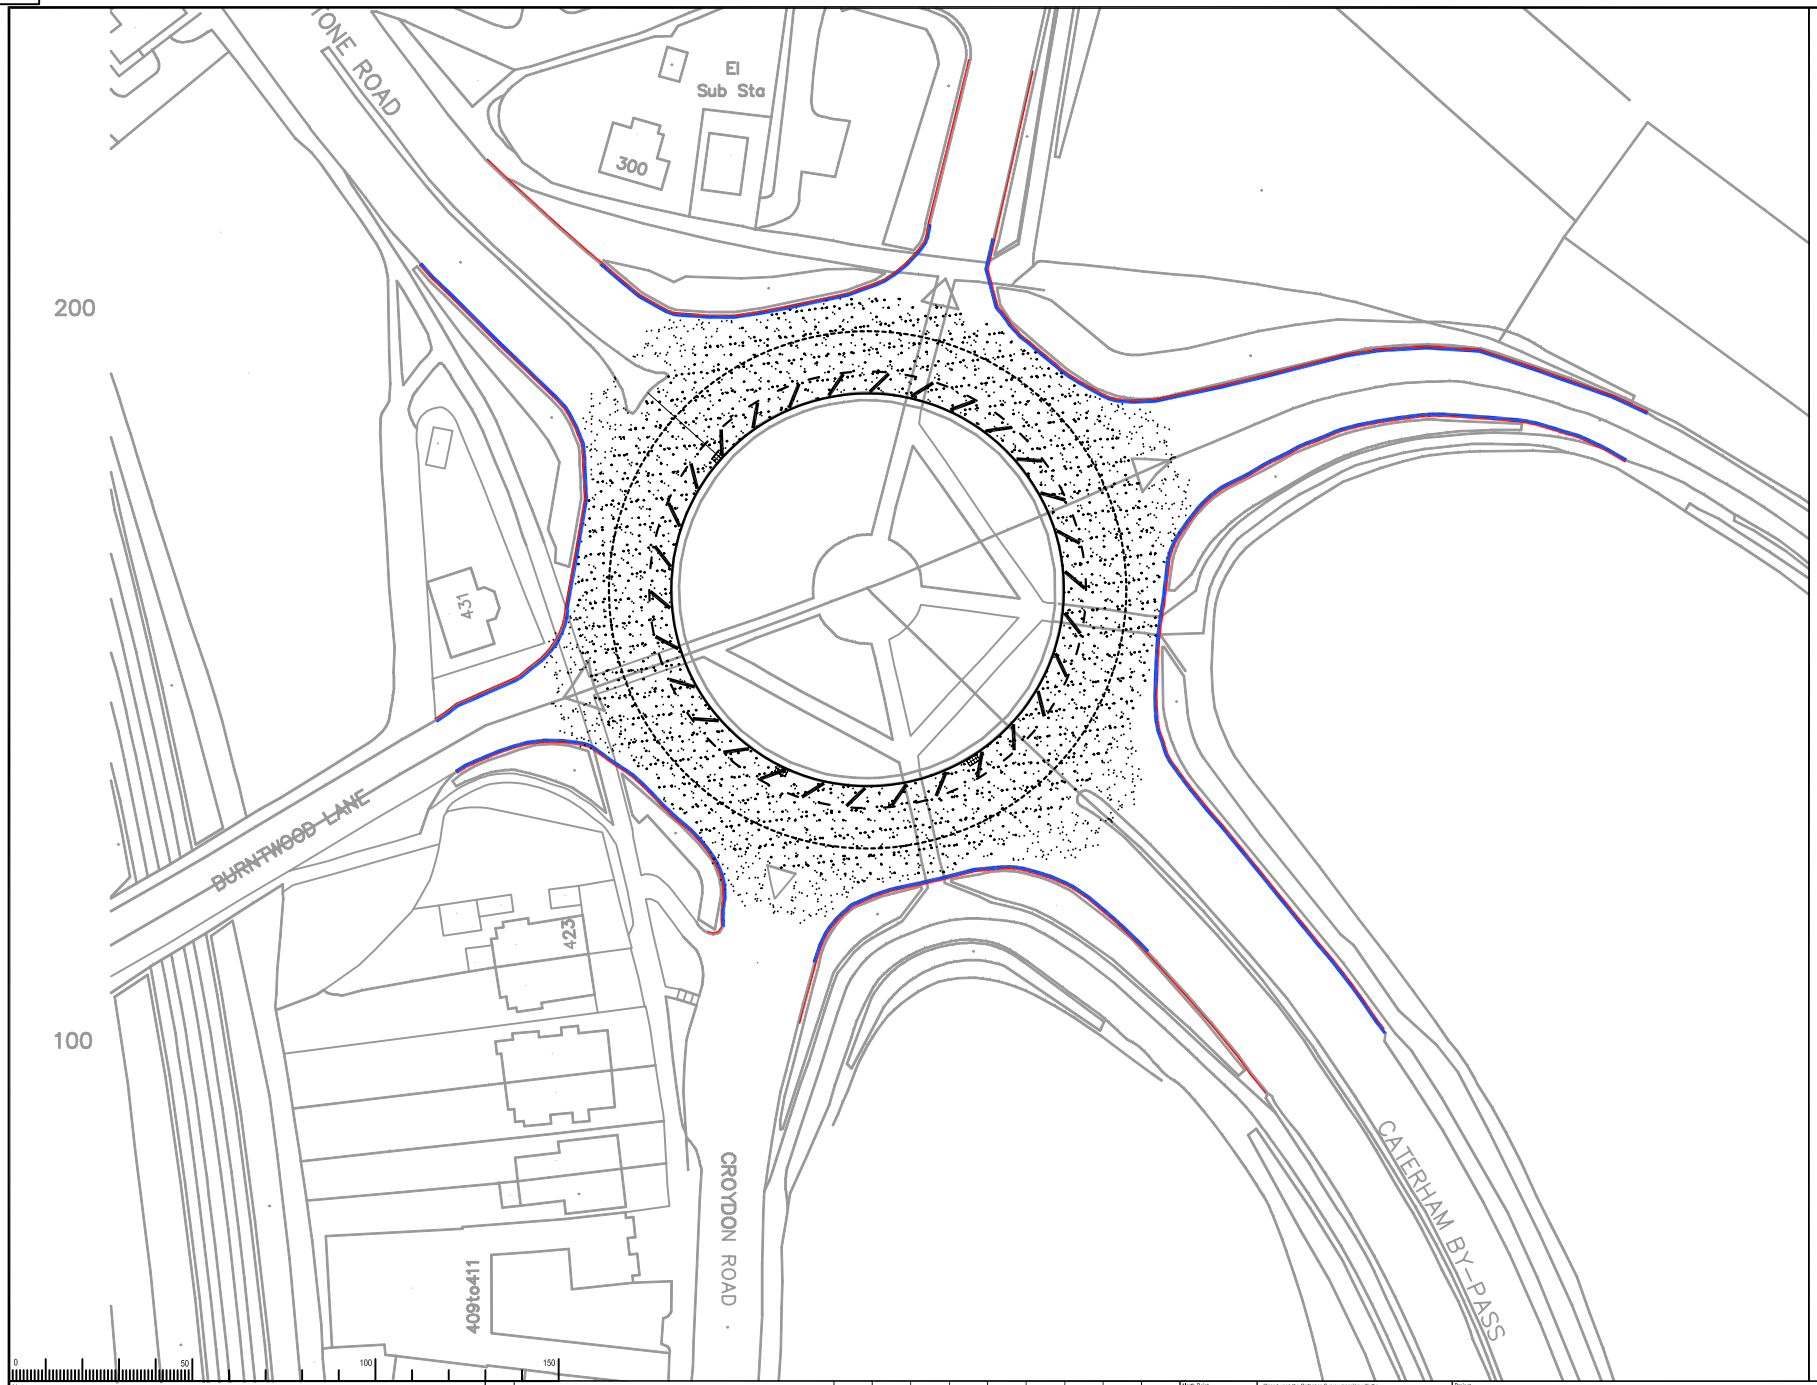

KEY:

Resurfacing

New Kerbing

New guardrail fencing

Directional Signs and Dropped Kerbs to be included at appropriate locations to improve access to the subway

Notes

Rev.	Description	Drwn	Sig.	Date	Chkd	Sig.	Date	Appr	Sig.	Date

File Name: G:\East LT\SC Tan LT\Pams Dwg\Drg 46607-03

Scale 1:500

North Point

Based upon the Ordnance Survey mapping with the permission of the Controller of Her Majesty's Stationery Office. © Crown © copyright. Unauthorised reproduction infringes Crown copyright and may lead to prosecution or civil proceedings. Surrey County Council LA 076872 1996.

Drawn by PJS	Sig.	Date 29-08-07
Checked by originator	Sig.	Date
Approved by	Sig.	Date

Project

Wapses Lodge Roundabout - Godstone Feasibility Study

Drawing

Kerb, Post & Rail Fencing, Re-Surfacinge and Road Markings and Signs

SHEET 1 OF 1

SURREY COUNTY COUNCIL
Sustainable Development
Head of Transportation
Ry Lane
Bletchworg Gdpnf Cthy MICE FIHT

Project No. 6607

Contract Sheet No. Annex A

Drawing No. 46607/101

Rev.

Classification CONSULTATION

A2