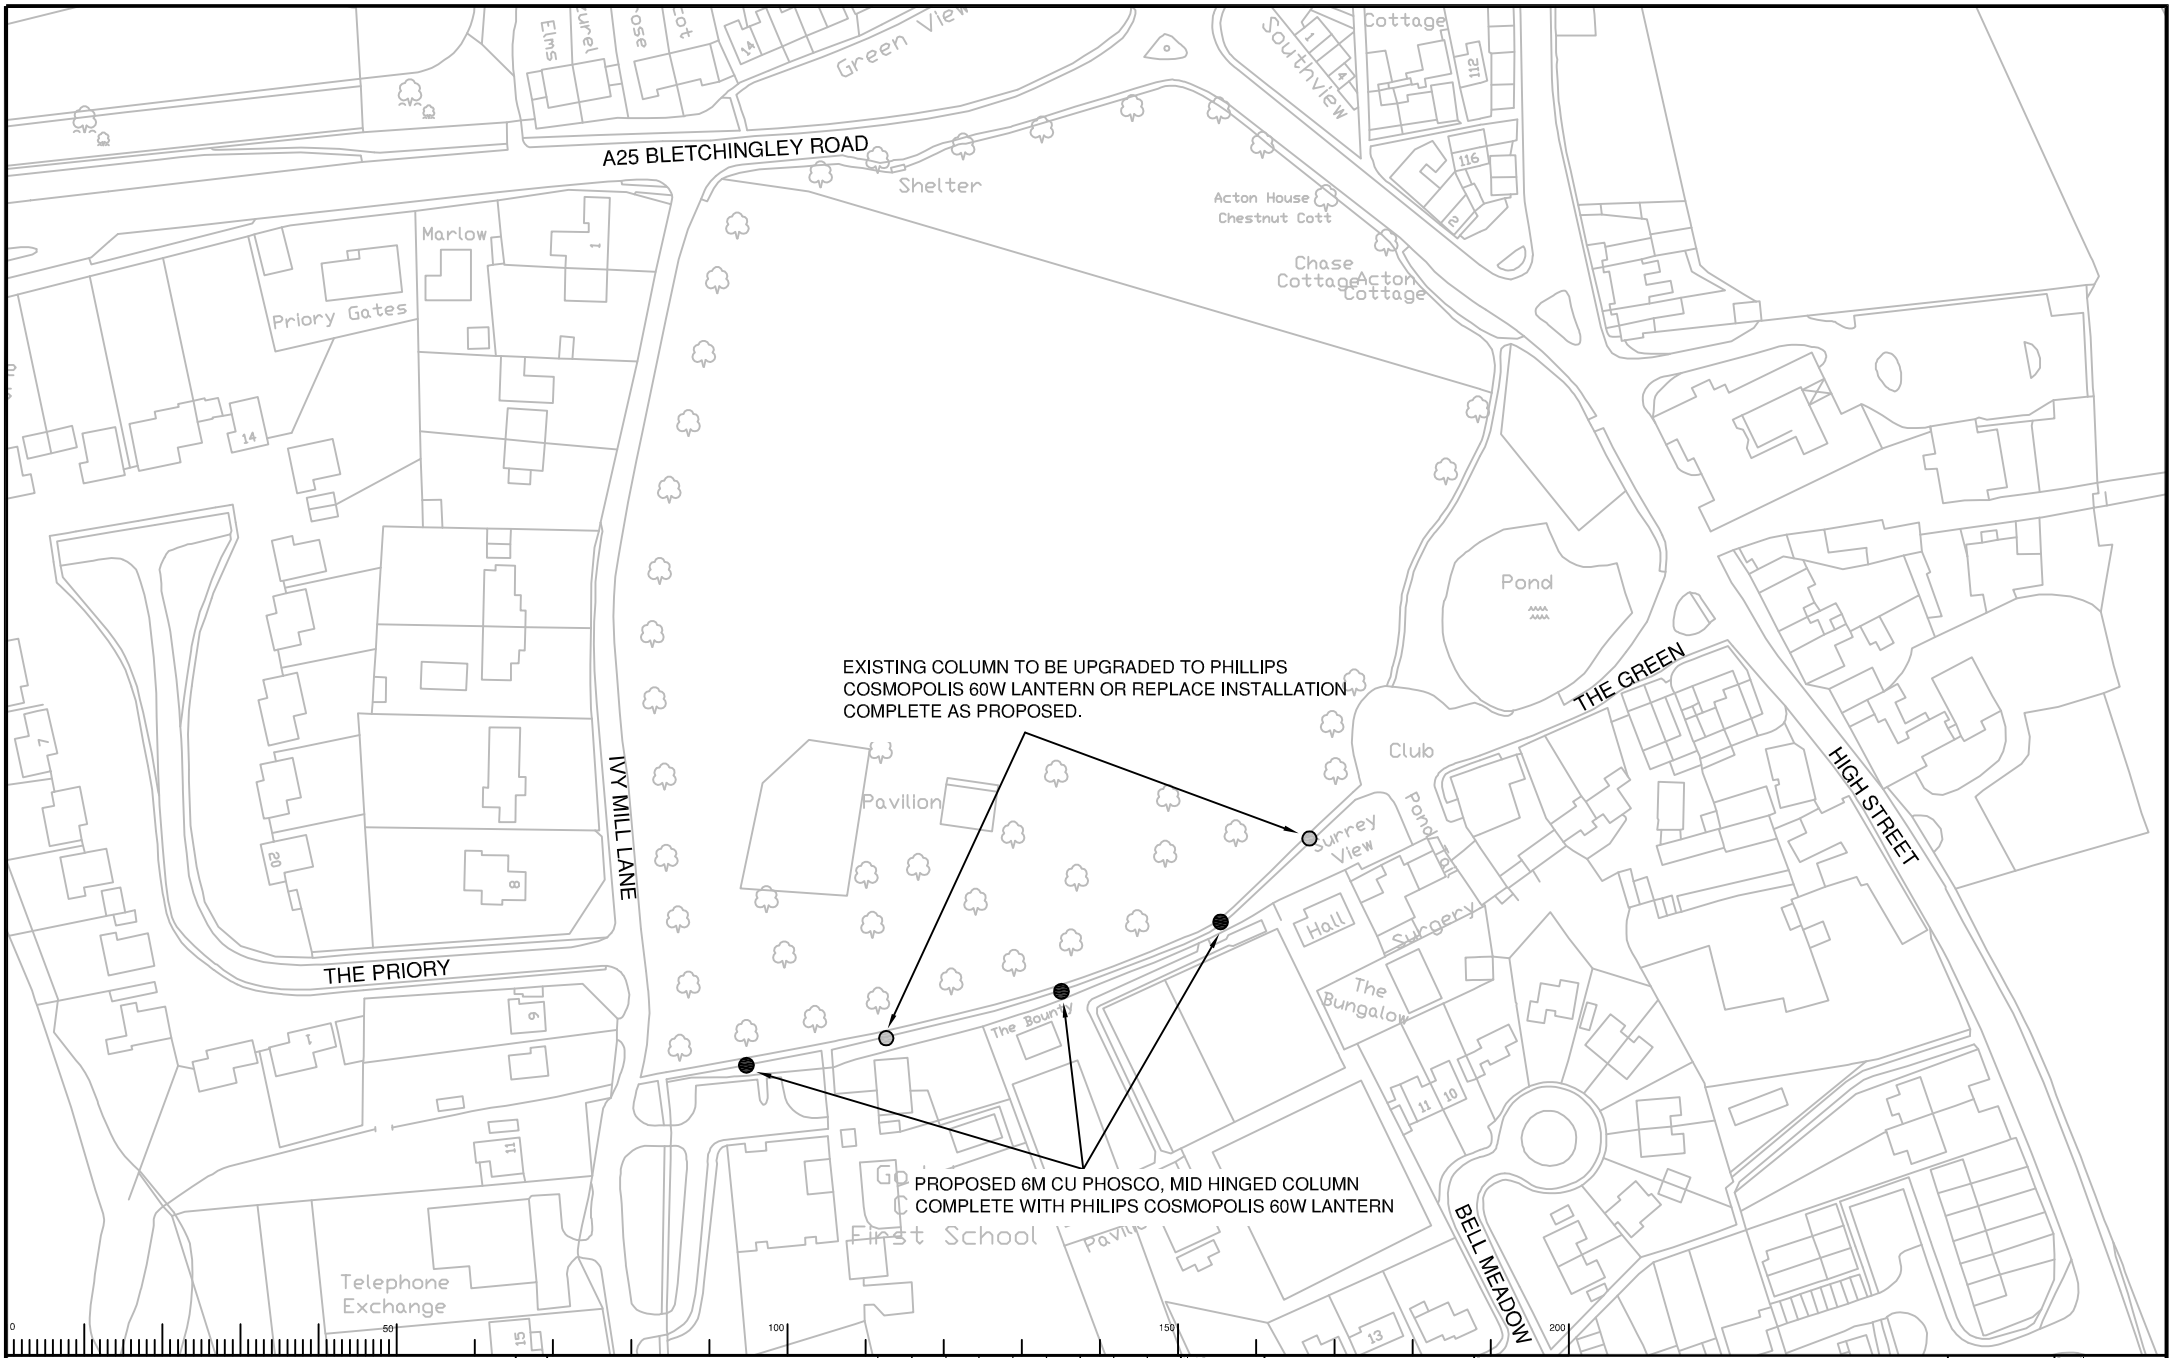

Notes

Rev.	Description	Drwn	Sig.	Date	Chkd	Sig.	Date	Appr	Sig.	Date

Scale NTS

North Point

'Based upon the Ordnance Survey mapping with the permission of the Controller of Her Majesty's Stationery Office © Crown copyright. Unauthorised reproduction infringes Crown copyright and may lead to prosecution or civil proceedings.' Surrey County Council LA 076872 1999.

Drawn by	SA	Sig. SA	Date 29/11/07
Checked by originator	GV	Sig. GV	Date 28/11/07
Approved by		Sig.	Date

Project: GODSTONE GREEN FOOTPATH

Drawing: STREET LIGHTING IMPROVEMENTS

SHEET 1 OF 1

SURREY COUNTY COUNCIL
Sustainable Development
Head of Transportation
SLL Unit
Kinghorn Depot Kiln Lane KT20 7NT

Project No.

Contract Sheet No. 001

Drawing No. 001

Rev.

Classification COMMITTEE