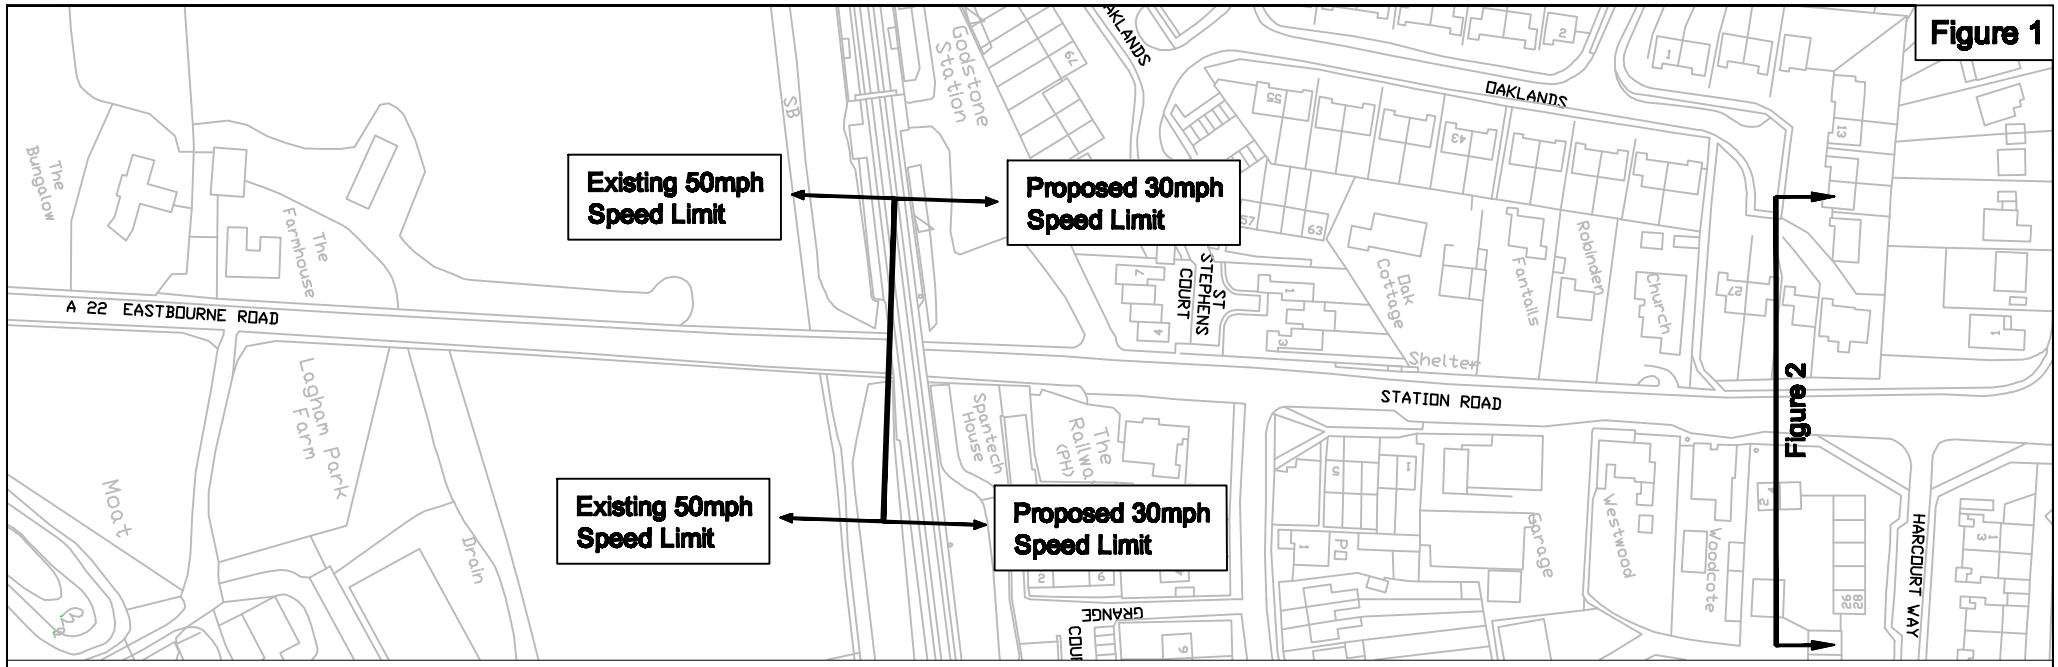

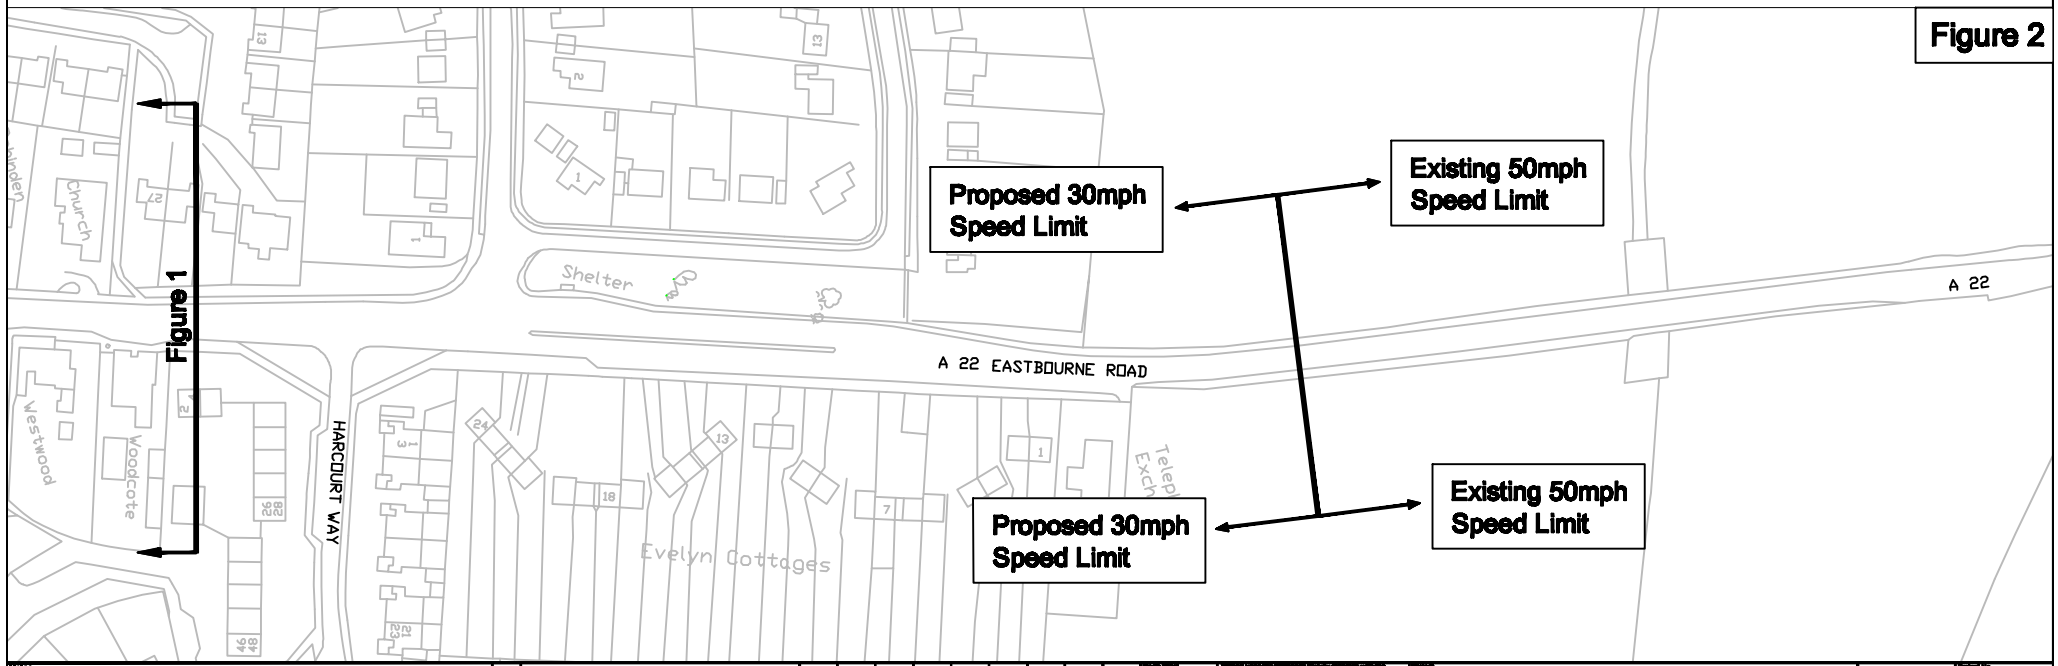

NOTES

1. Proposed 30mph speed limit to replace existing 40mph speed limit.
2. Vehicle Activated Signs (VAS) to be installed on the approaches to the proposed 30mph speed limit. Locations to be decided in final design.

Rev.	Description	Drwn	Dg.	Date	Chkd	Dg.	Date	Appr	Dg.	Date

Tandridge Speed Limit Review

A22 Eastbourne Road, South Godstone.
Proposed 30mph Speed Limit

SURREY COUNTY COUNCIL

Project No. -
Drawing No. PD_01
Rev. -
Prelim. Design