ANNEX 1

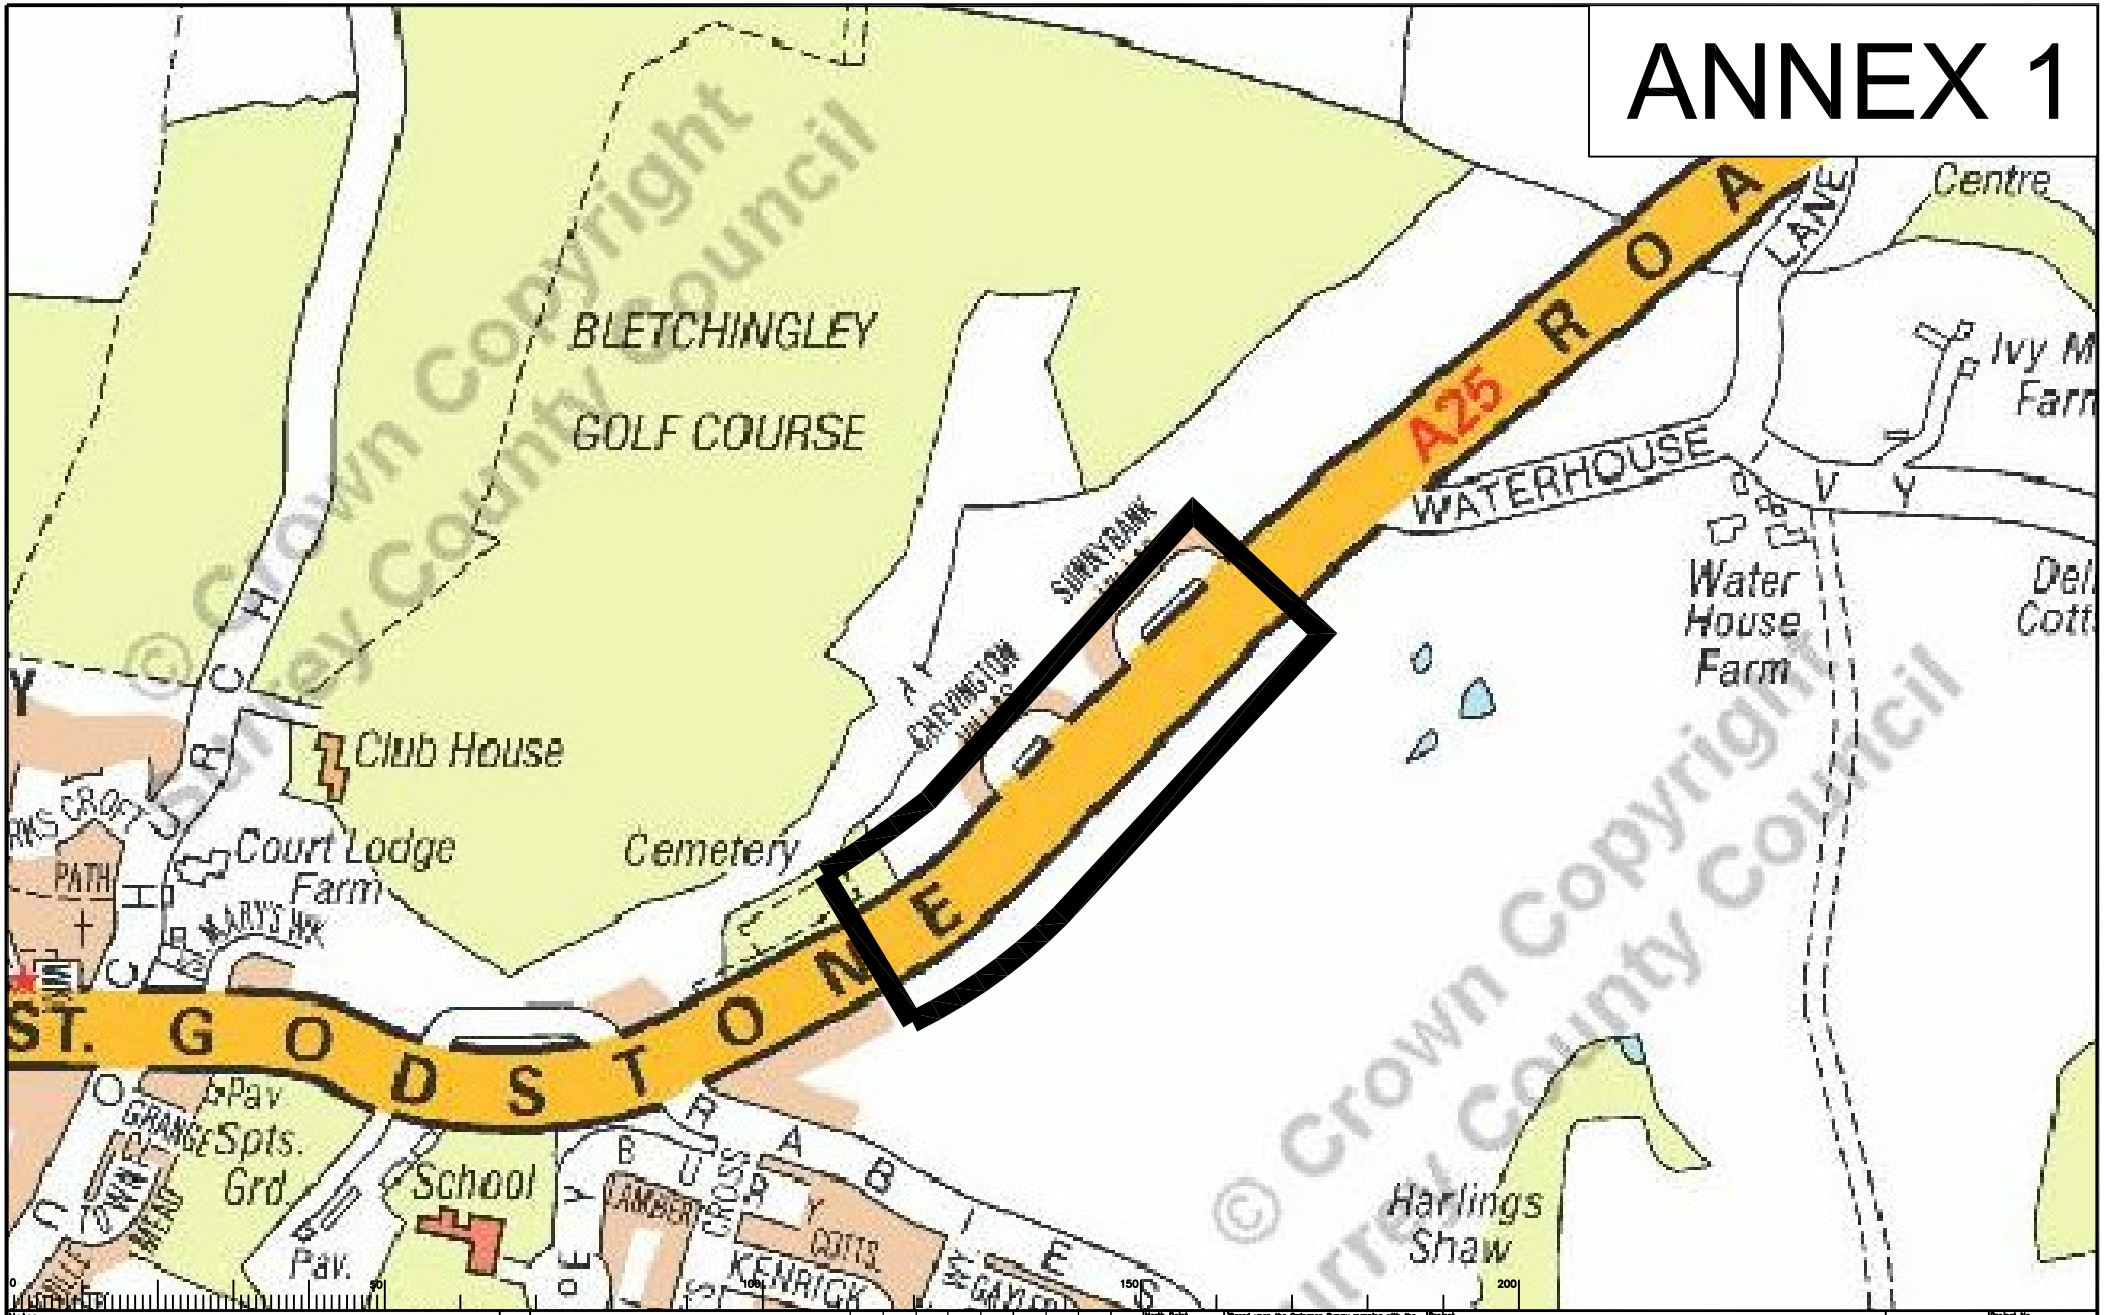

© Crown Copyright
Surrey County Council

Notes

Rev.	Description	Drwn	Sig.	Date	Chkd	Sig.	Date	Appr	Sig.	Date

Scale NTS

North Point

"Based upon the Ordnance Survey mapping with the permission of the Controller of Her Majesty's Stationery Office © Crown copyright. Unauthorised reproduction infringes Crown copyright and may lead to prosecution or civil proceedings." Surrey County Council LA 076972 1998.

Drawn by	DP	Sig.	Date SEP 2011
Checked by originator	KM	Sig.	Date SEP 2011
Approved by		Sig.	Date

Project: A25 GODSTONE ROAD, BLETCHINGLEY
SPEED LIMIT ASSESSMENT

Drawing: COMMITTEE PLAN

SHEET 1 OF 1

SURREY COUNTY COUNCIL

Project No.
Contract No.
Sheet No.
Drawing No. TD/02
Rev. -
Classification COMMITTEE

A4